


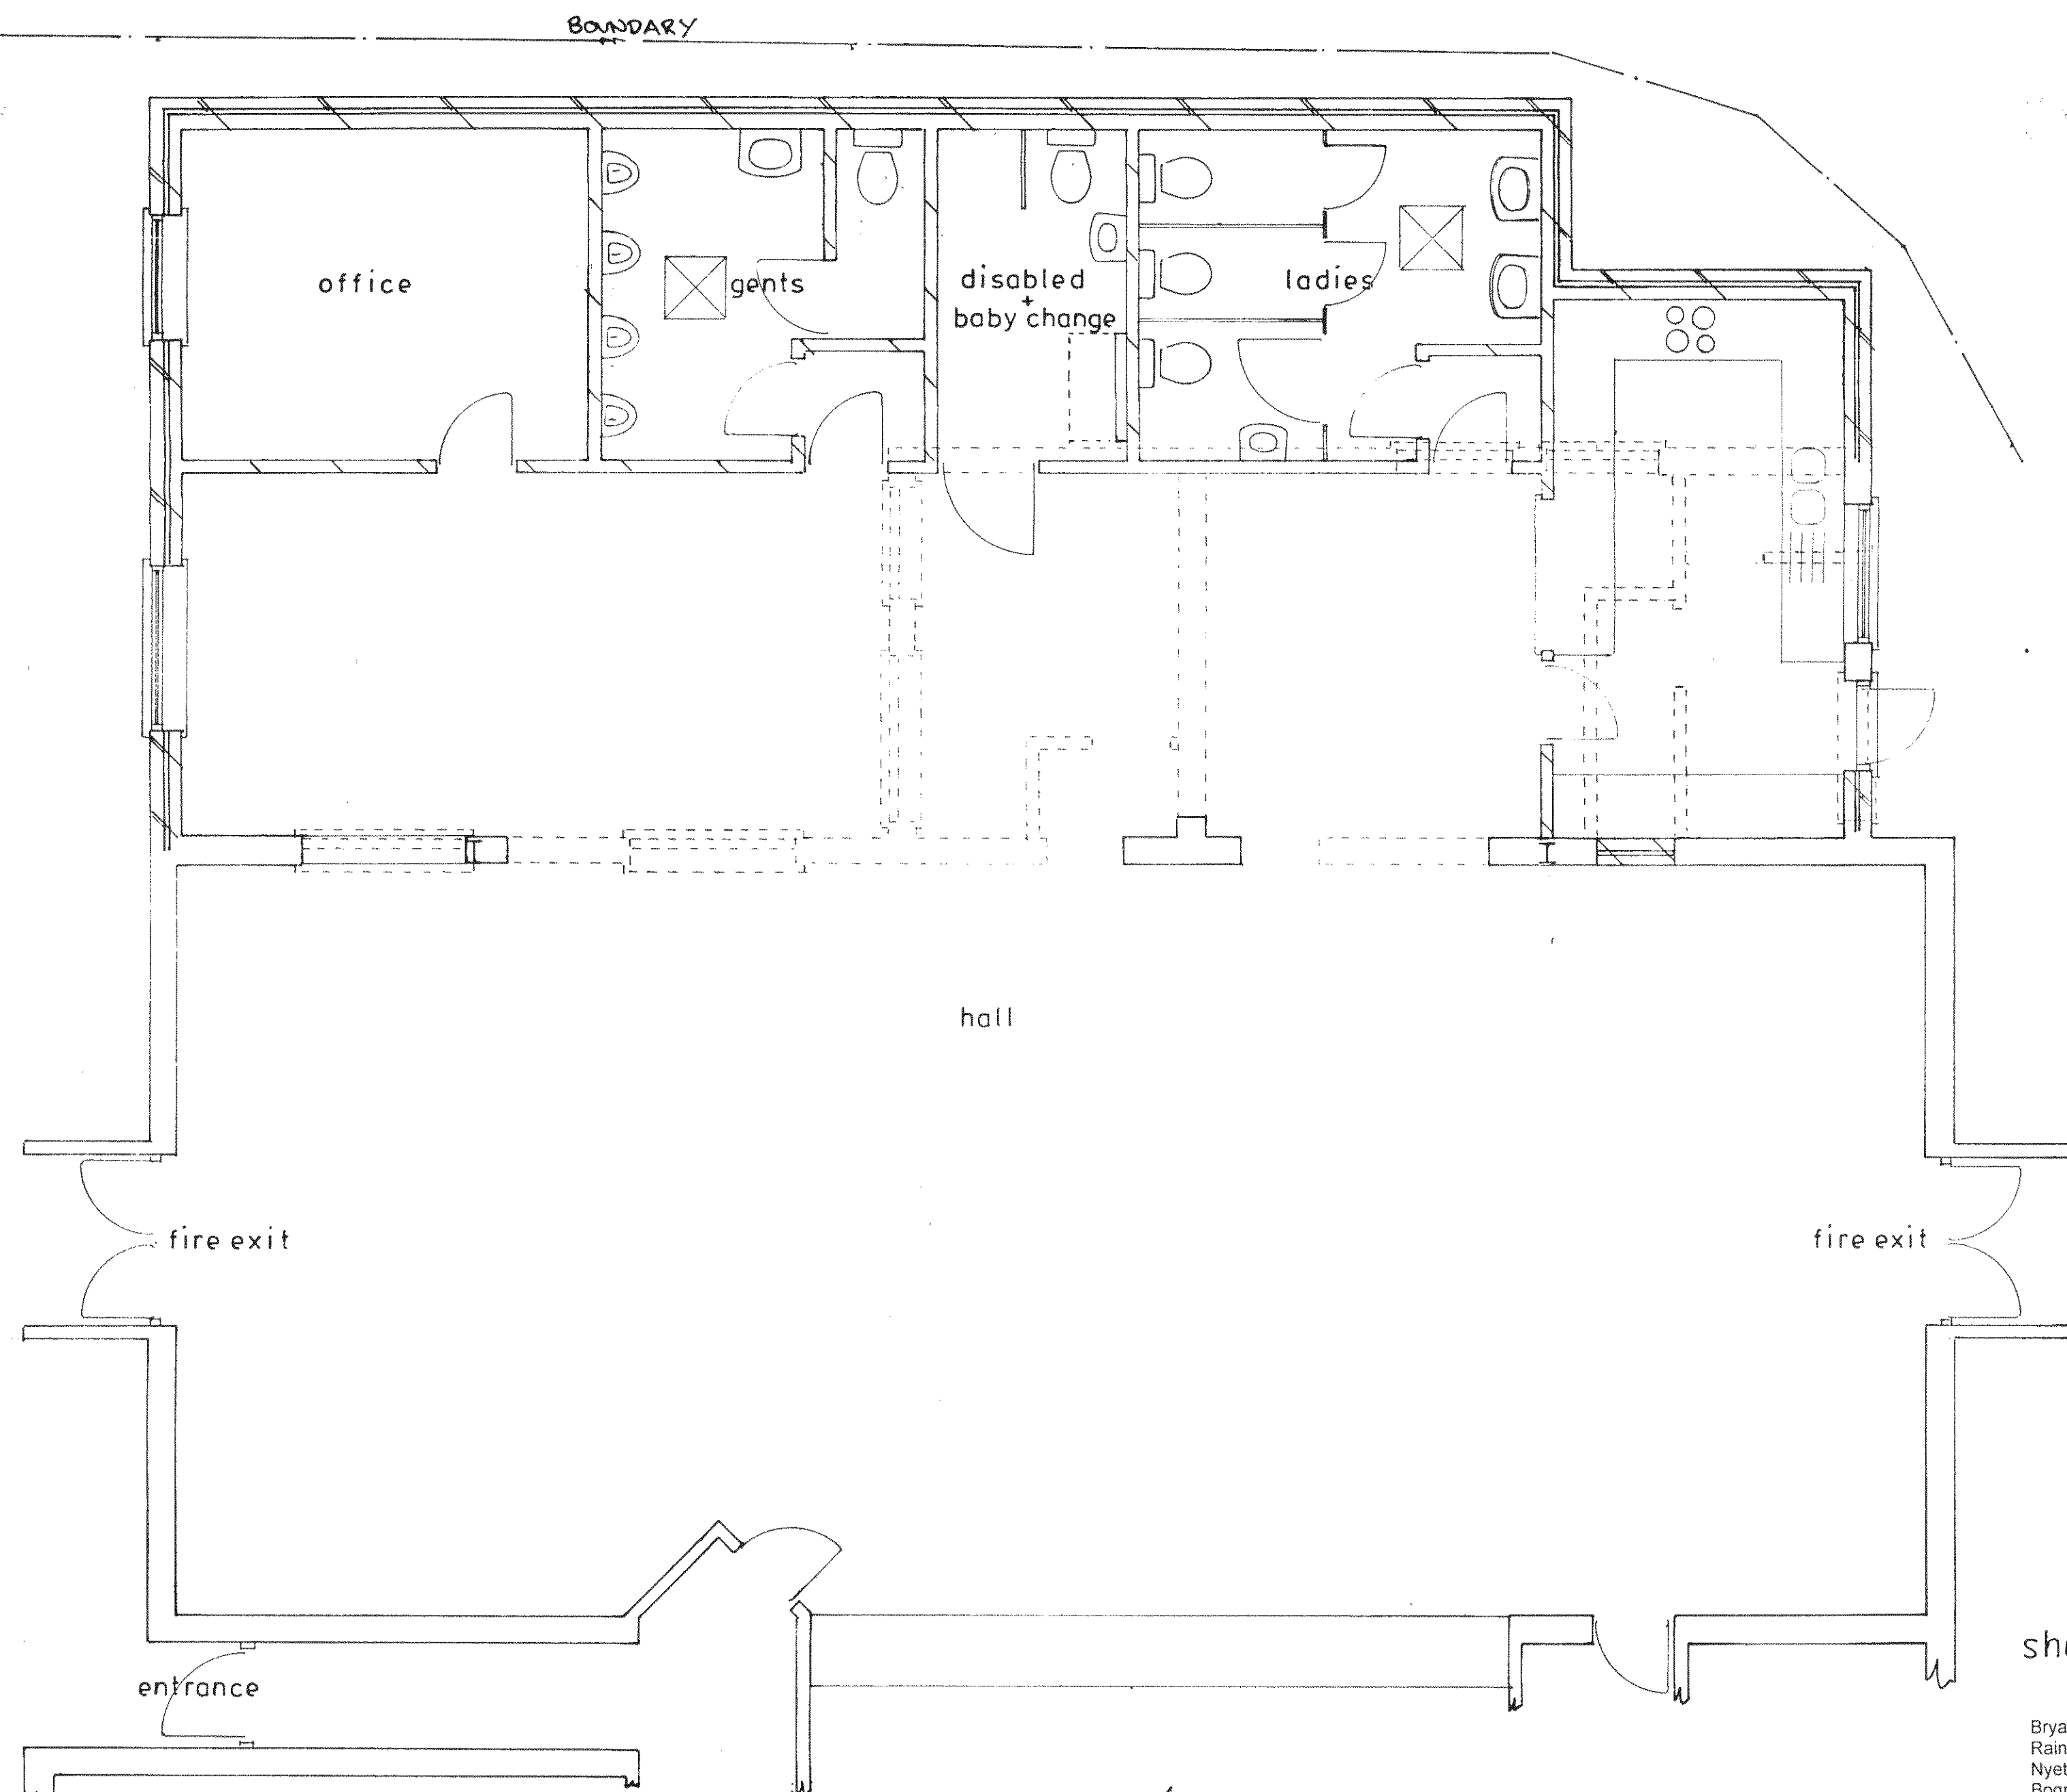

Plan
1 : 50

PROPOSED SINGLE STOREY EXTENSION AT 20, HEWARTS LANE, BOGNOR REGIS
FOR ALDWICK BRITISH LEGION.

sheet 1 of 3

Bryan Butcher
Rainbow Cottage
Nyetimber Lane
Bognor Regis PO21 3JX
01243 266871
07973 233442
bryan.butcher@btinternet.com
www.bryanbutcher.com