

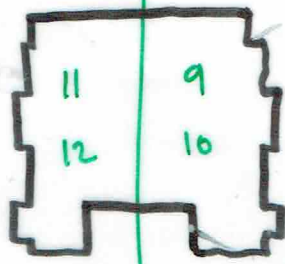


TREE SCHEDULE

- T1. Catalpa
- T2. Eucalyptus
- T3. Sequoia
- T4. Magnolia
- T5. Pine
- T6. Cordyline Australis
- T7. Cordyline Australis
- T8. Cordyline Red Star
- T9. Silver Birch
- T10. Silver Birch
- T11. Silver Birch
- T12. Cordyline Australis

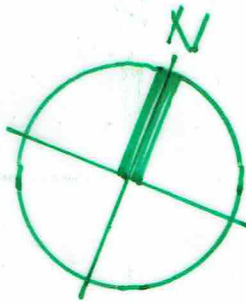

TITHE BARN CLOSE

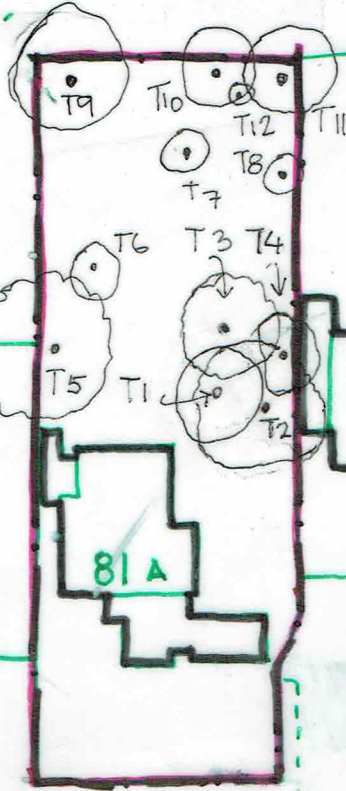

81

82

THE FAIRWAY

21

20

19

BAY WALK

LOCATION PLAN
81A THE FAIRWAY
MUDWICK W. 5x

P021 4EX

DRW. N° 02
SCALE @ A4
1:500