

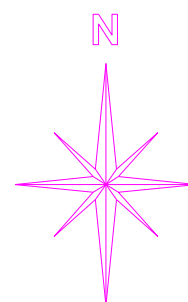
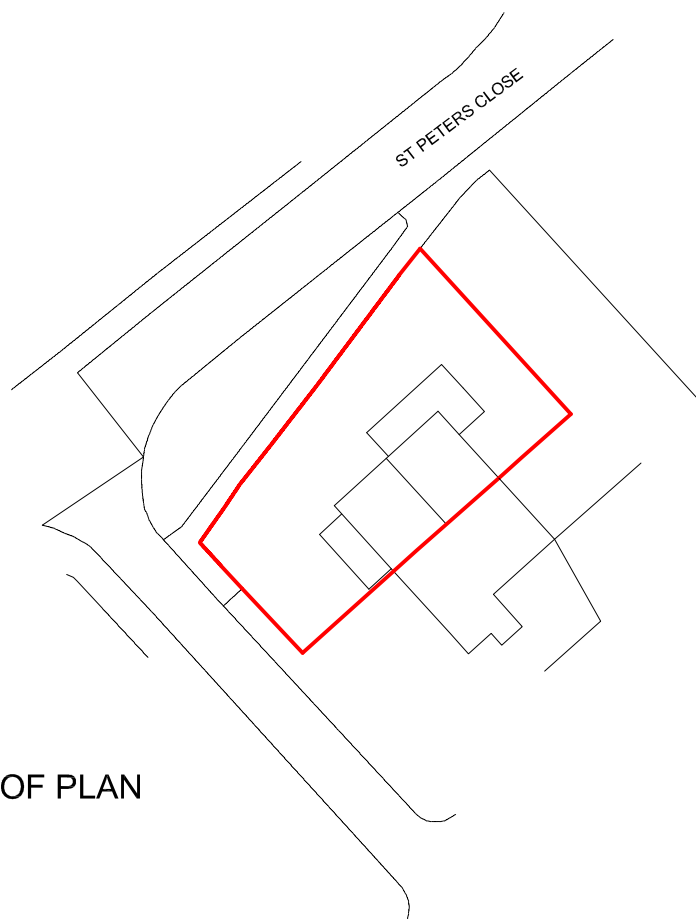


EXISTING ROOF PLAN

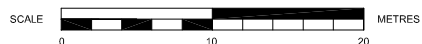


PROPOSED ROOF PLAN

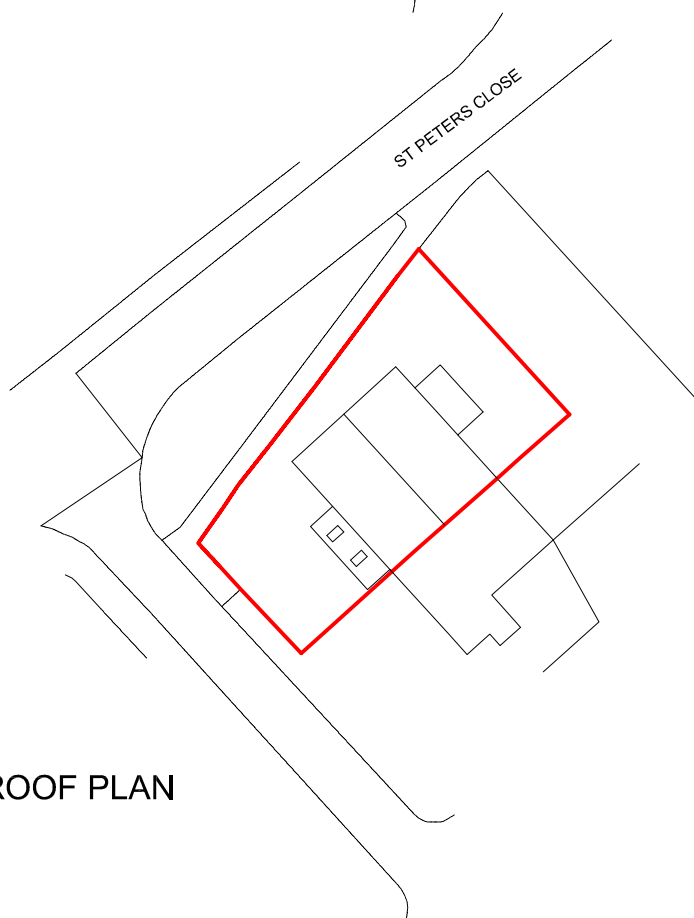

SUSSEX BUILDING CONSULTANCY LIMITED

7 ST PETERS CLOSE, WEST MEADS,
BOGNOR REGIS, WEST SUSSEX.

SCALE - 1/500 REV - DATE - 15/01/2021

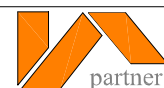

LABC

3 NORTHCOTE ROAD
BOGNOR REGIS
PO21 5LZ

TEL/FAX - (01243) 861379