



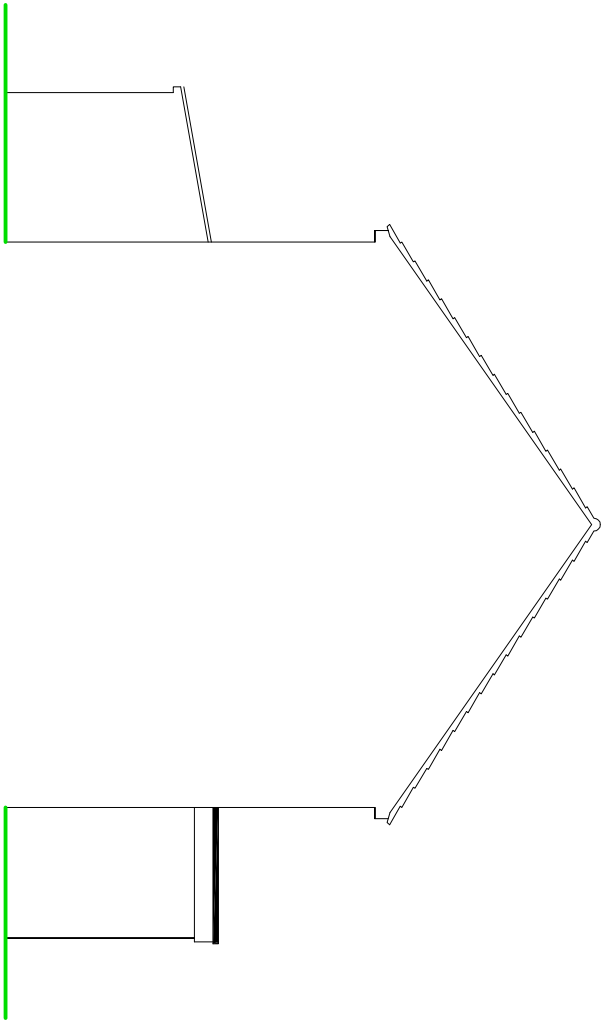

SIDE ELEVATION

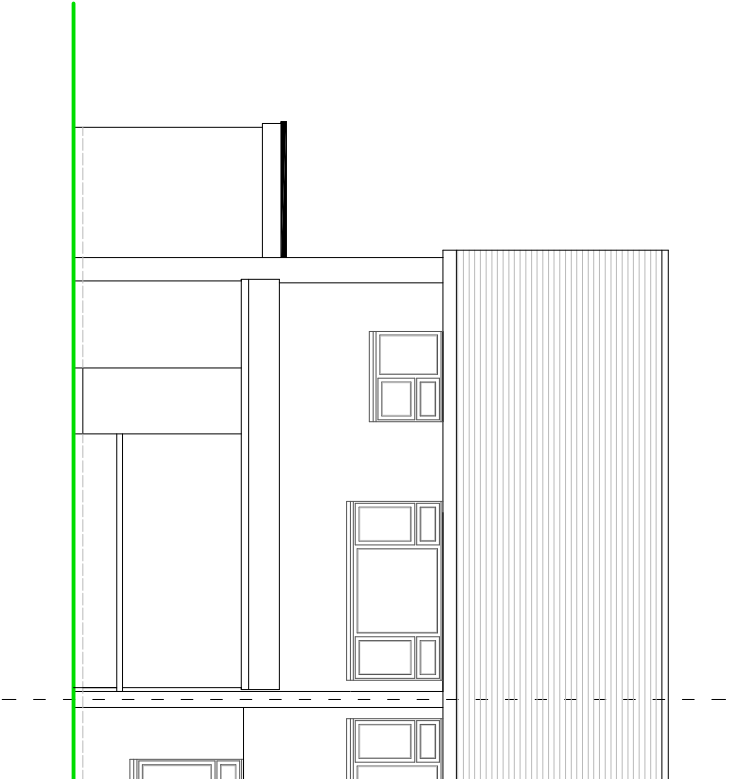


REAR ELEVATION

NOTES


ROOF - Concrete interlocking pan tiles to pitched roof, felted flat roof to extension.

WALLS - Mixture of face brickwork with plain tile hanging to upper elevations.


WINDOWS/DOORS - White framed PVC double glazed units.

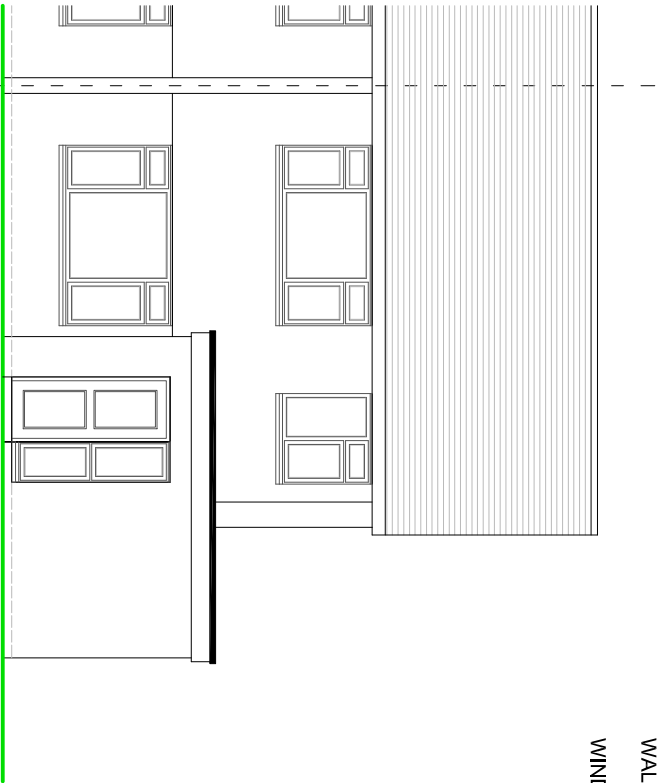

FRONT ELEVATION

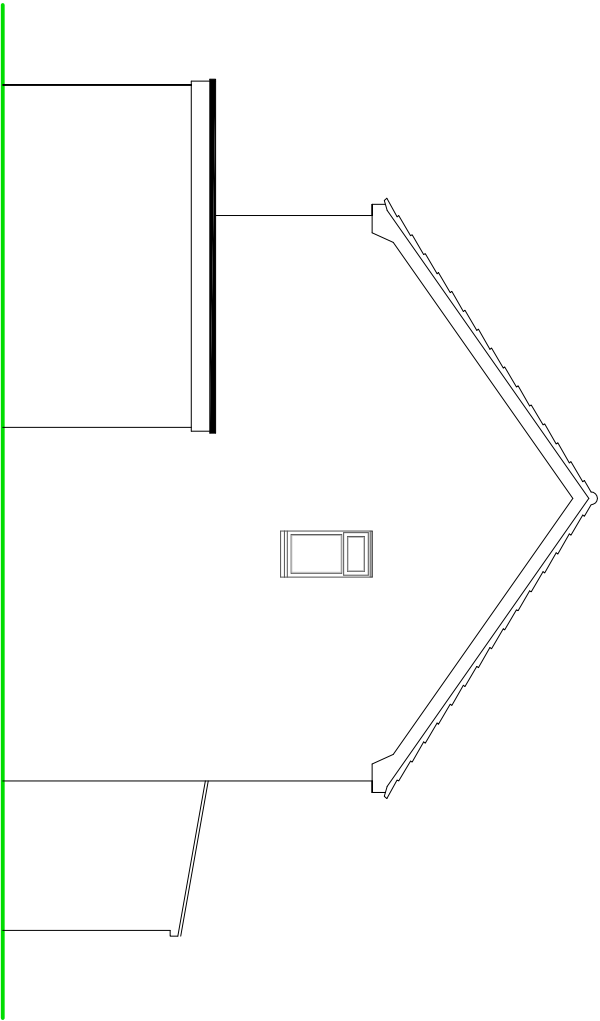

SIDE ELEVATION

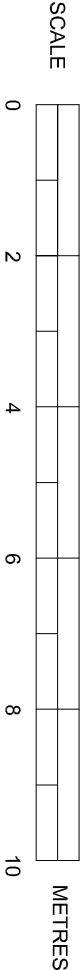

EXISTING ELEVATIONS

SUSSEX BUILDING CONSULTANCY LIMITED

7 ST PETERS CLOSE, WEST MEADS,
BOGNOR REGIS, WEST SUSSEX.

SCALE - 1/100 REV - DATE - 29/10/2020

partner

LABC

3 NORTHCOTE ROAD
BOGNOR REGIS
PO21 9LZ

TEL - (01243) 861979

ARUN DISTRICT COUNCIL AW/16/21/HH