


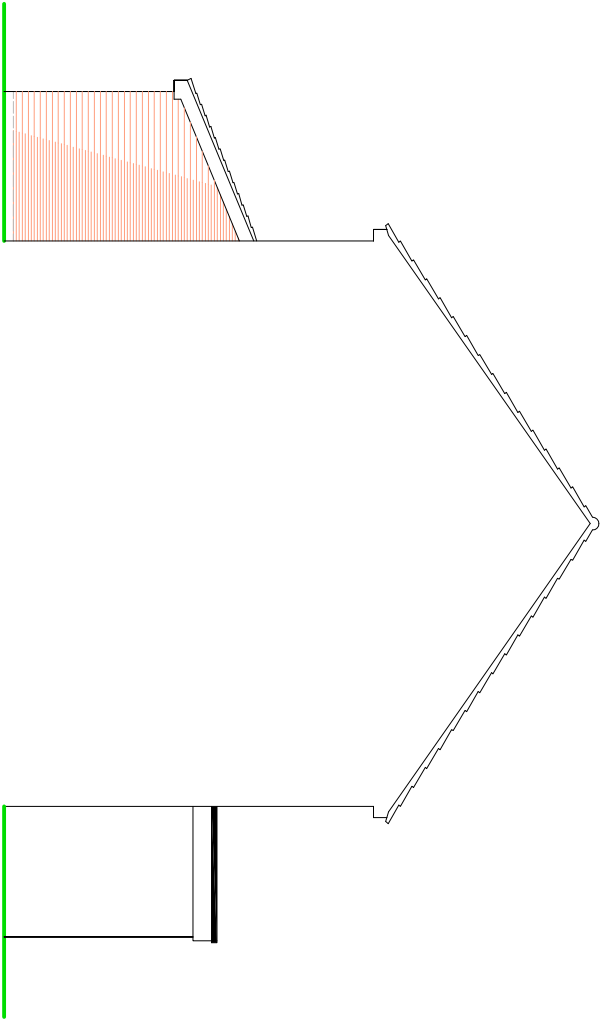

SIDE ELEVATION




REAR ELEVATION

NOTES


ROOF - Concrete interlocking pan tiles to pitched roof to atch existing.

WALLS - Face brickwork with plain tile hanging to upper elevations to match existing.

WINDOWS/DOORS - White framed PVC double glazed units.

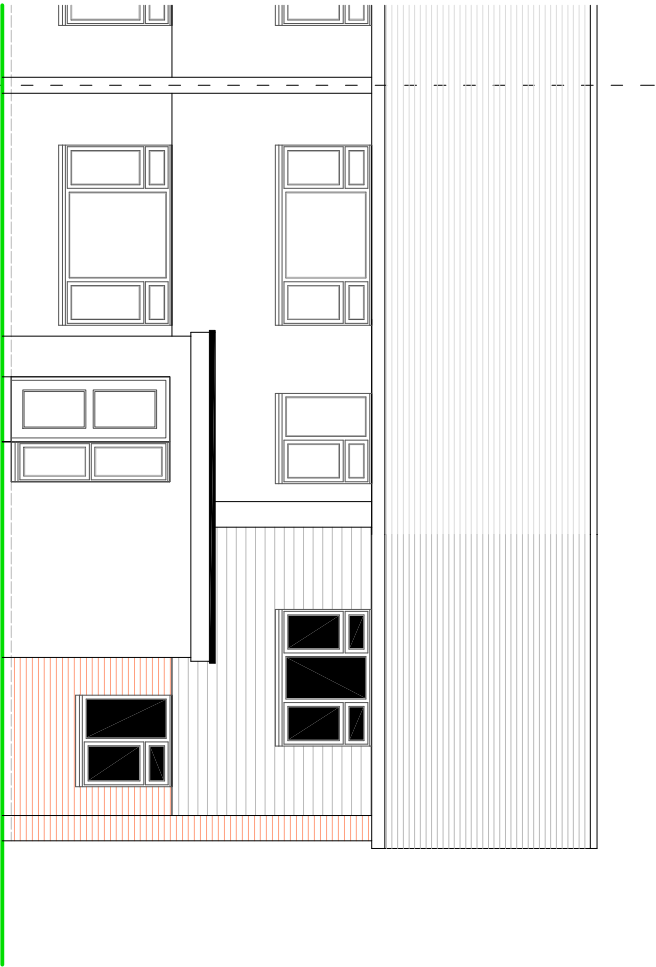


FRONT ELEVATION

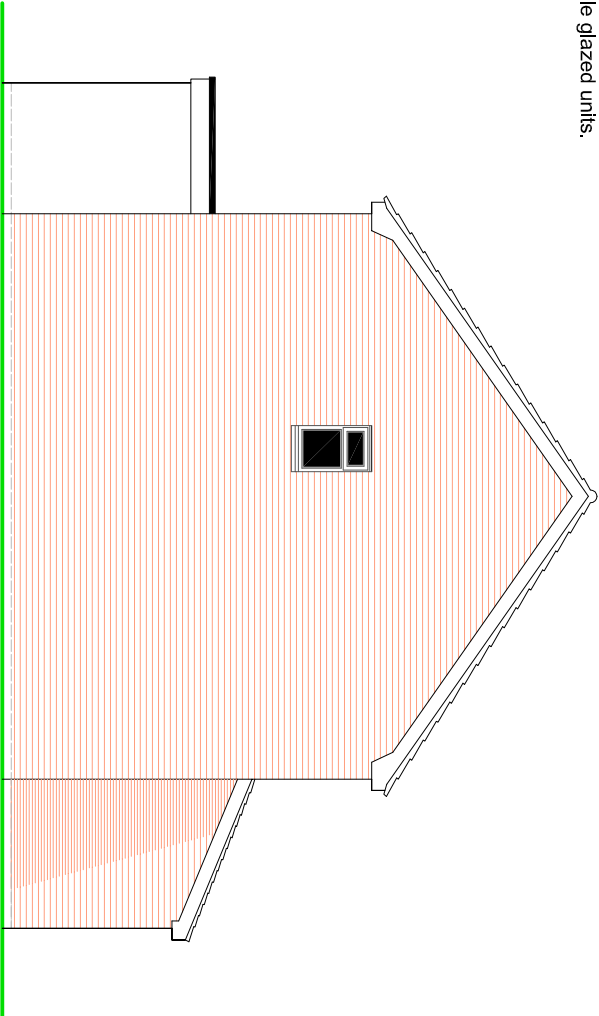

SIDE ELEVATION

SCALE

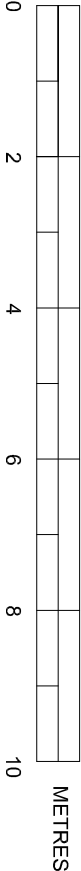

PROPOSED ELEVATIONS

SUSSEX BUILDING CONSULTANCY LIMITED

7 ST PETERS CLOSE, WEST MEADS,
BOGNOR REGIS, WEST SUSSEX.

SCALE - 1/100 REV - DATE - 29/11/2020



partner
LABC
3 NORTHCOTE ROAD
BOGNOR REGIS
PO21 5LZ
TEL - (01243) 861379