


TITHE BARN CLOSE

TREE SCHEDULE

- T1 - EUCALYPTUS
- T2 - ROBINIA.
- T3 - SEQUOIA
- T4 - CATALPA
- T5 - MAGNOLIA

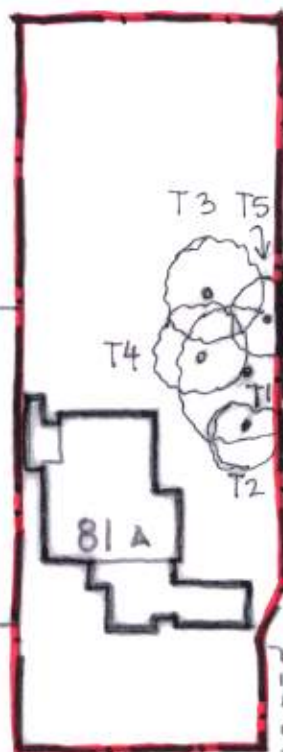

81

82

THE FAIRWAY

21

20

19

BAY WALK

LOCATION PLAN

81A THE FAIRWAY

MILDWICK W. 5x PO21 4EX

DRW. N° 01

SCALE 2A4

1:500