


FOR PLANNING

28 THE DRIVE, ALDWICK

DRG N° P002 REV A

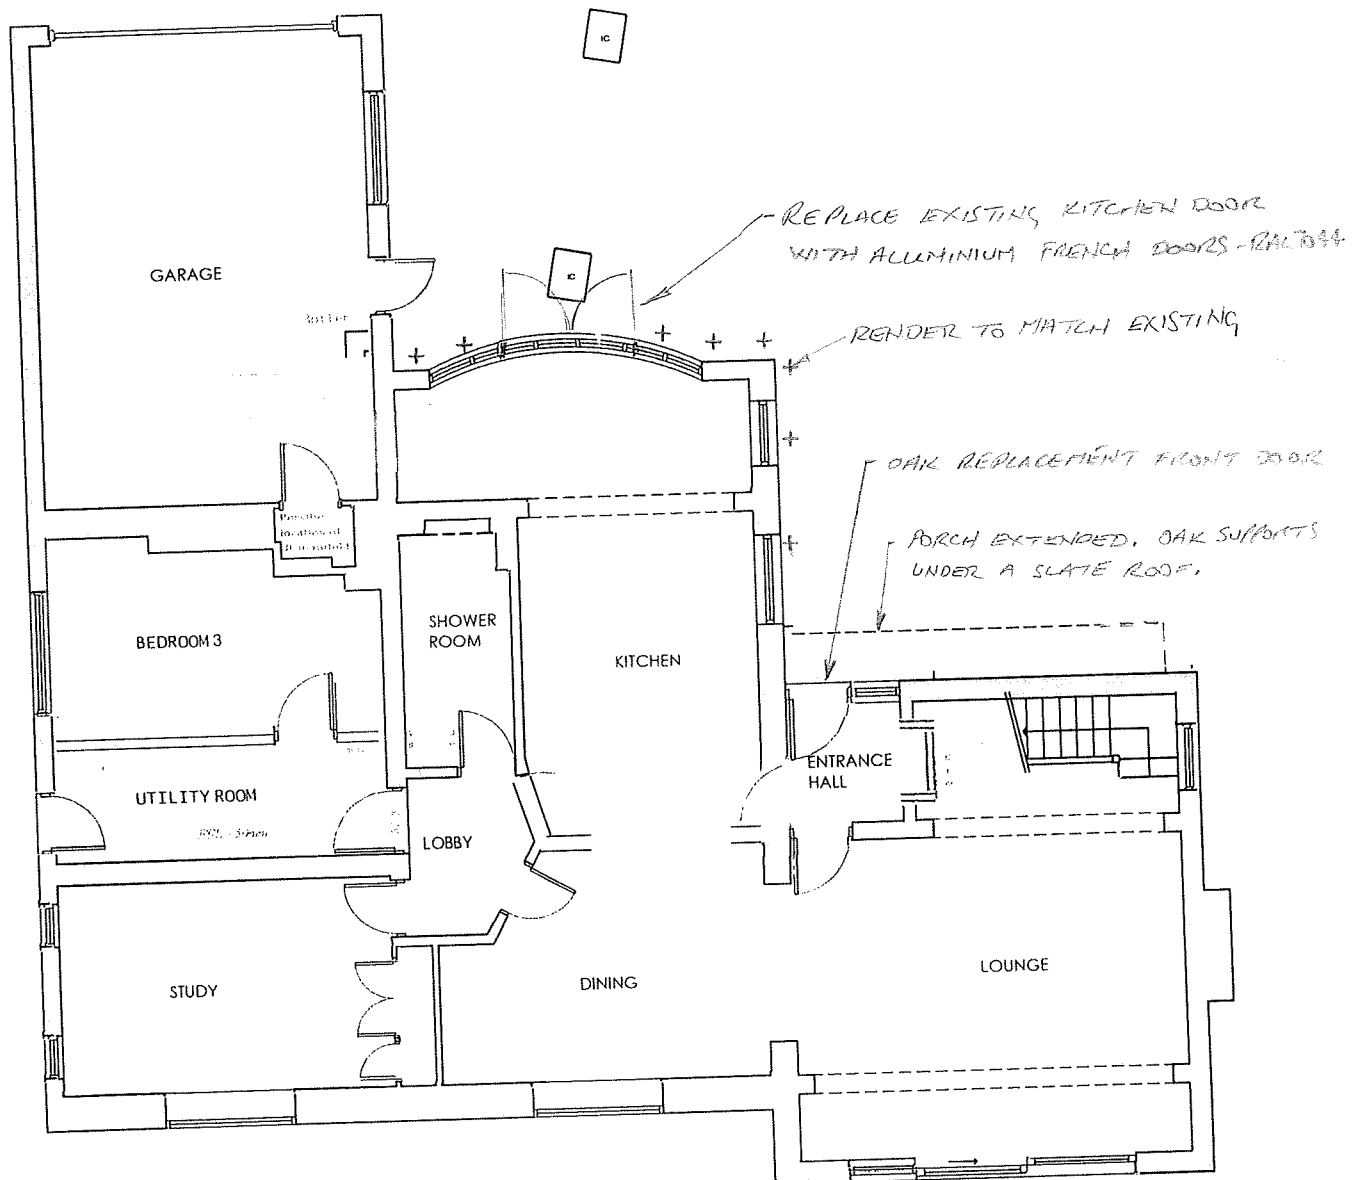

PROPOSED
GROUND FLOOR PLAN

SCALE 1/100

ALL WINDOWS REPLACED WITH ALUMINIUM DOUBLE GLAZING RAL7044

+ RENDER TO MATCH EXISTING, FINISHED WHITE.