


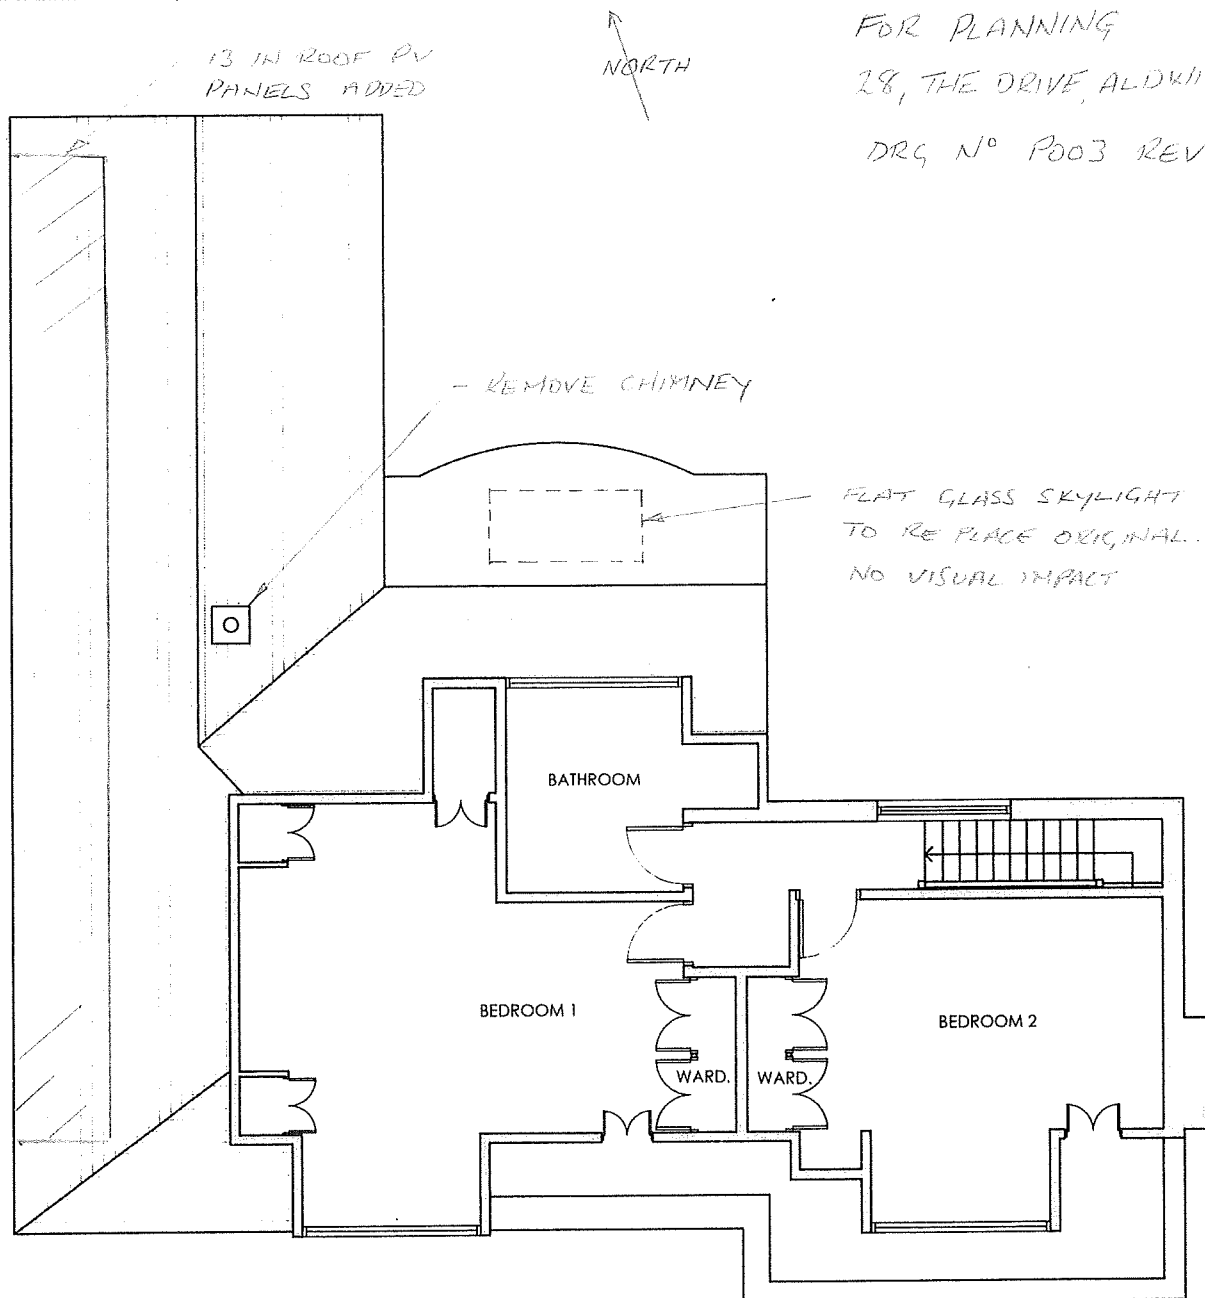

PROPOSED FIRST FLOOR PLAN

SCALE 1:100

- 1) ALL WINDOWS AND DOORS REPLACED WITH ALUMINIUM DOUBLE GLAZING RAL 7044
- 2) ALL GUTTERS AND DOWNPIPES REPLACED WITH SELF COLOUR GALVANISED
- 3) ALL FACIA BOARDS PAINTED RAL 7044