


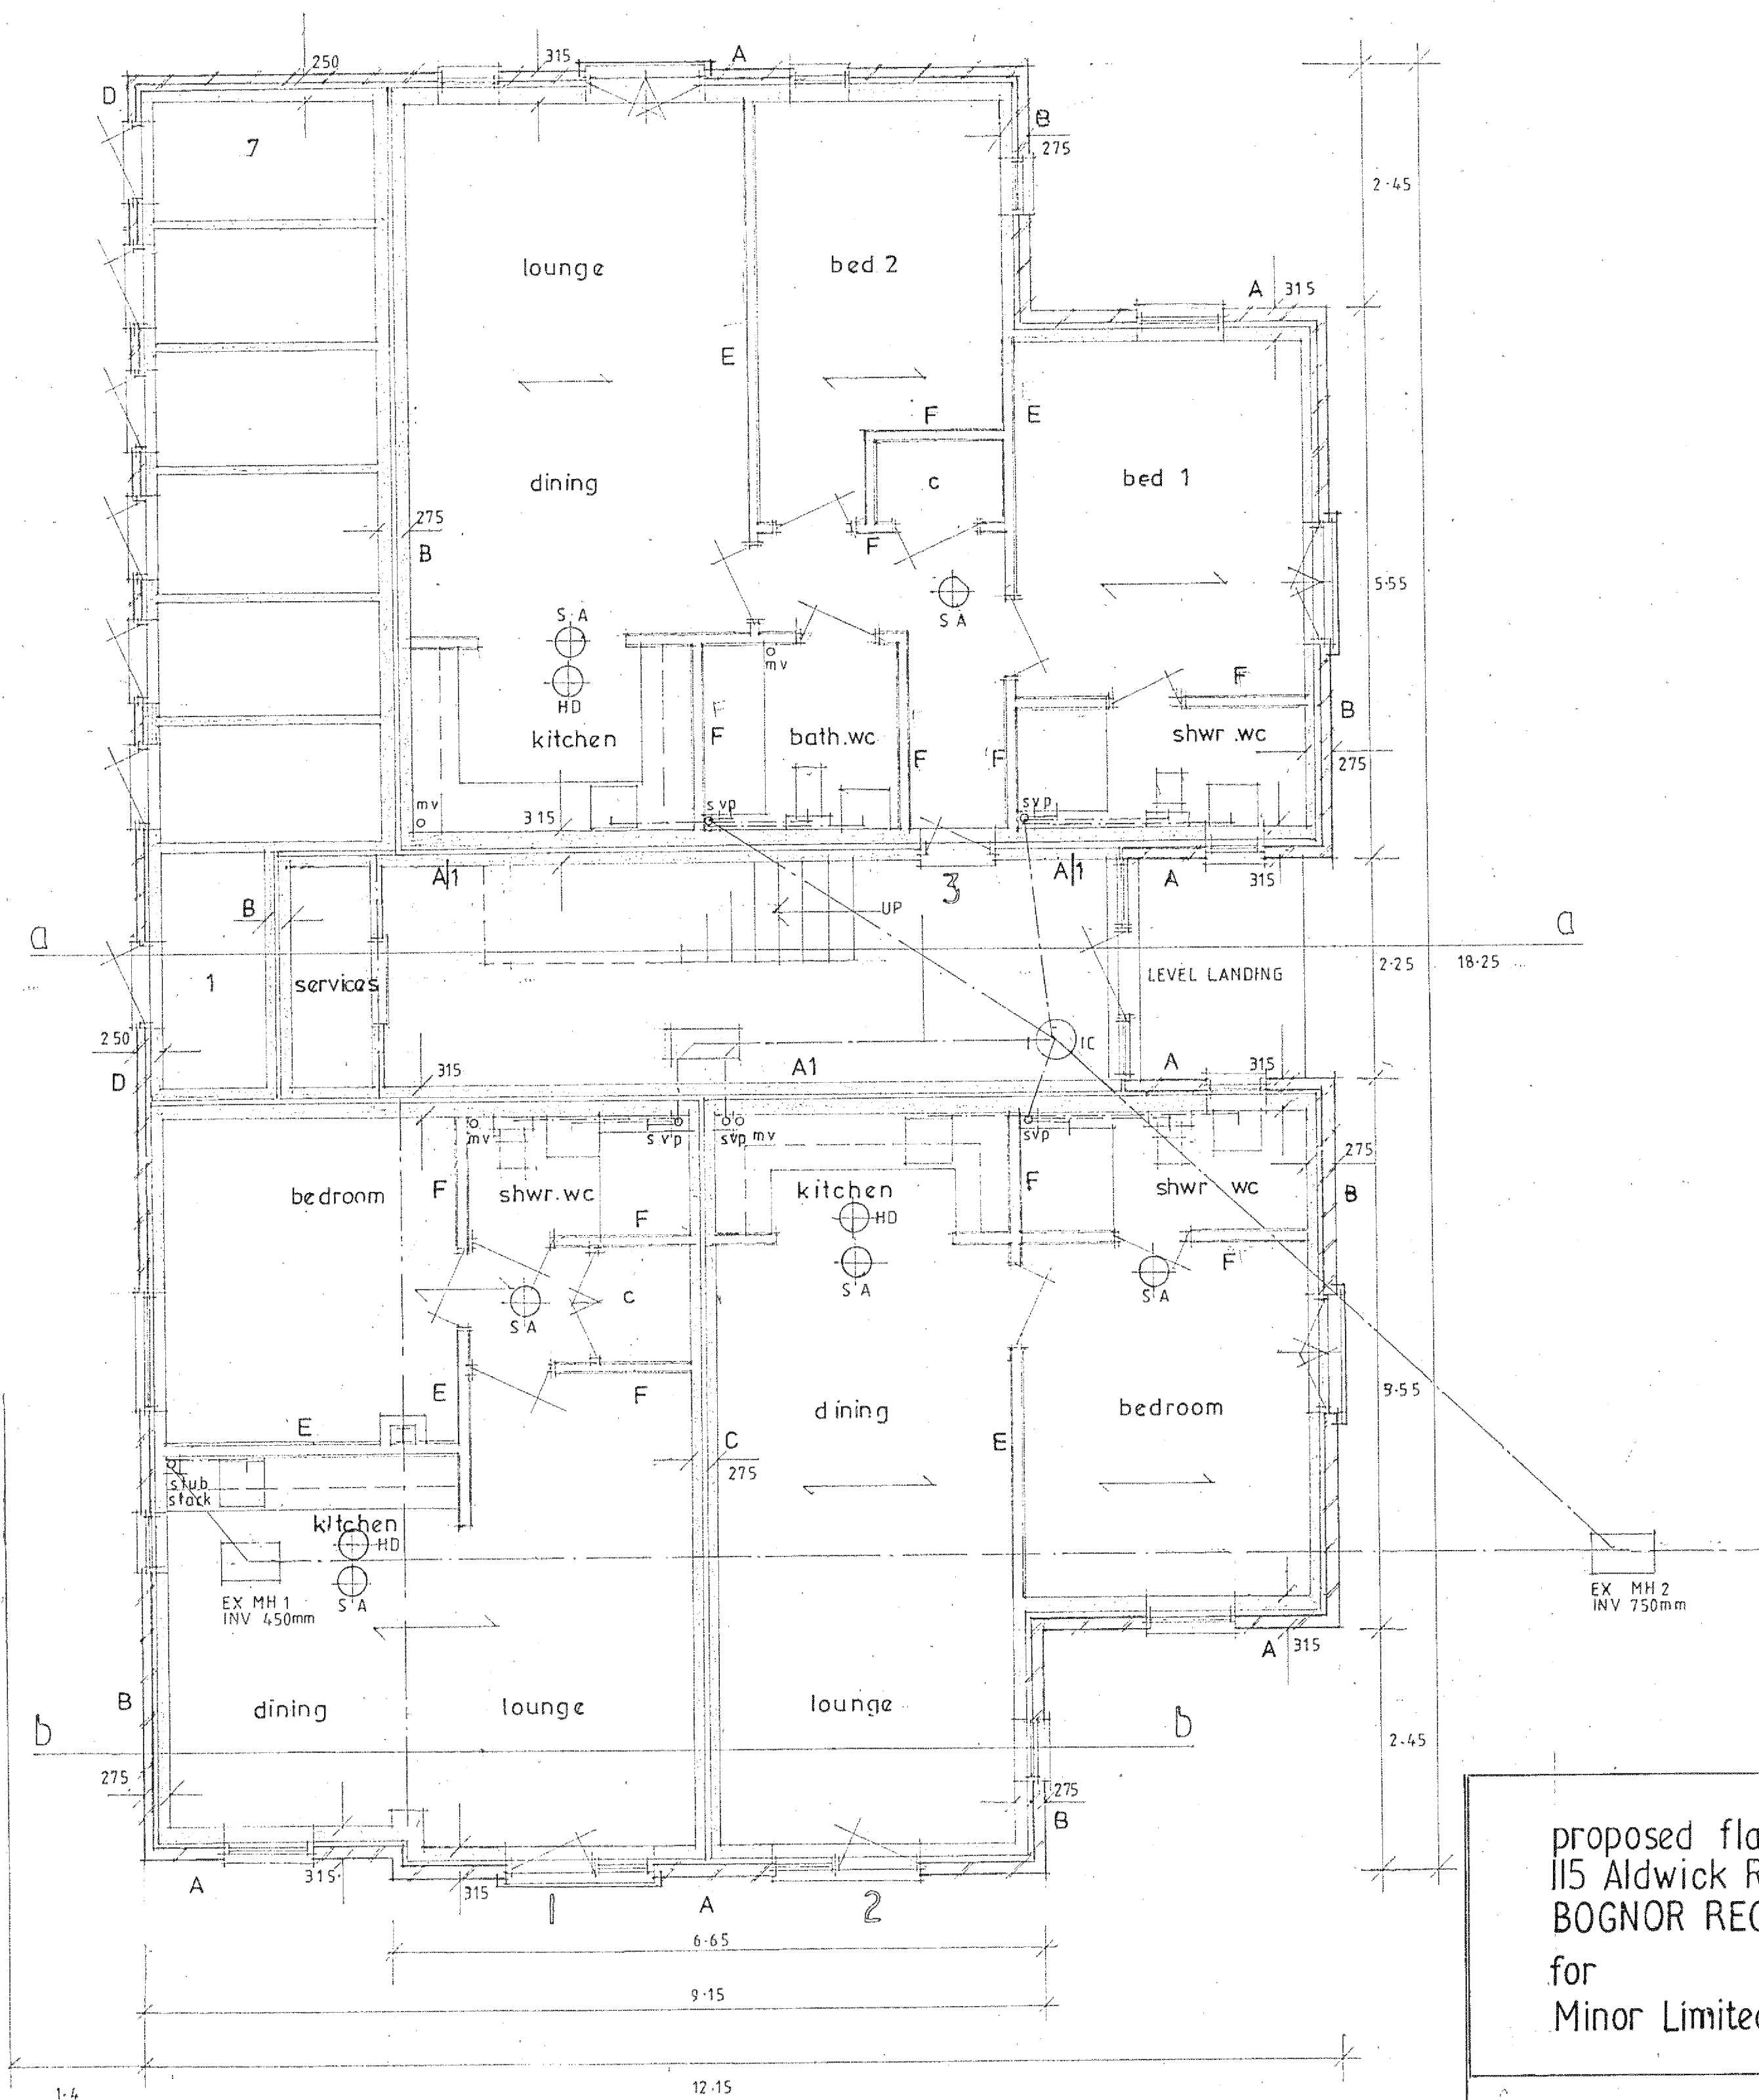

proposed flats
115 Aldwick Road
BOGNOR REGIS
for
Minor Limited

ground floor plan

PLAN NO	639/2
SCALE	1:50
DATE	08/10

DAVID J BROOKWELL
99 WESTMINSTER DRIVE
BOGNOR REGIS
tel no [REDACTED]