



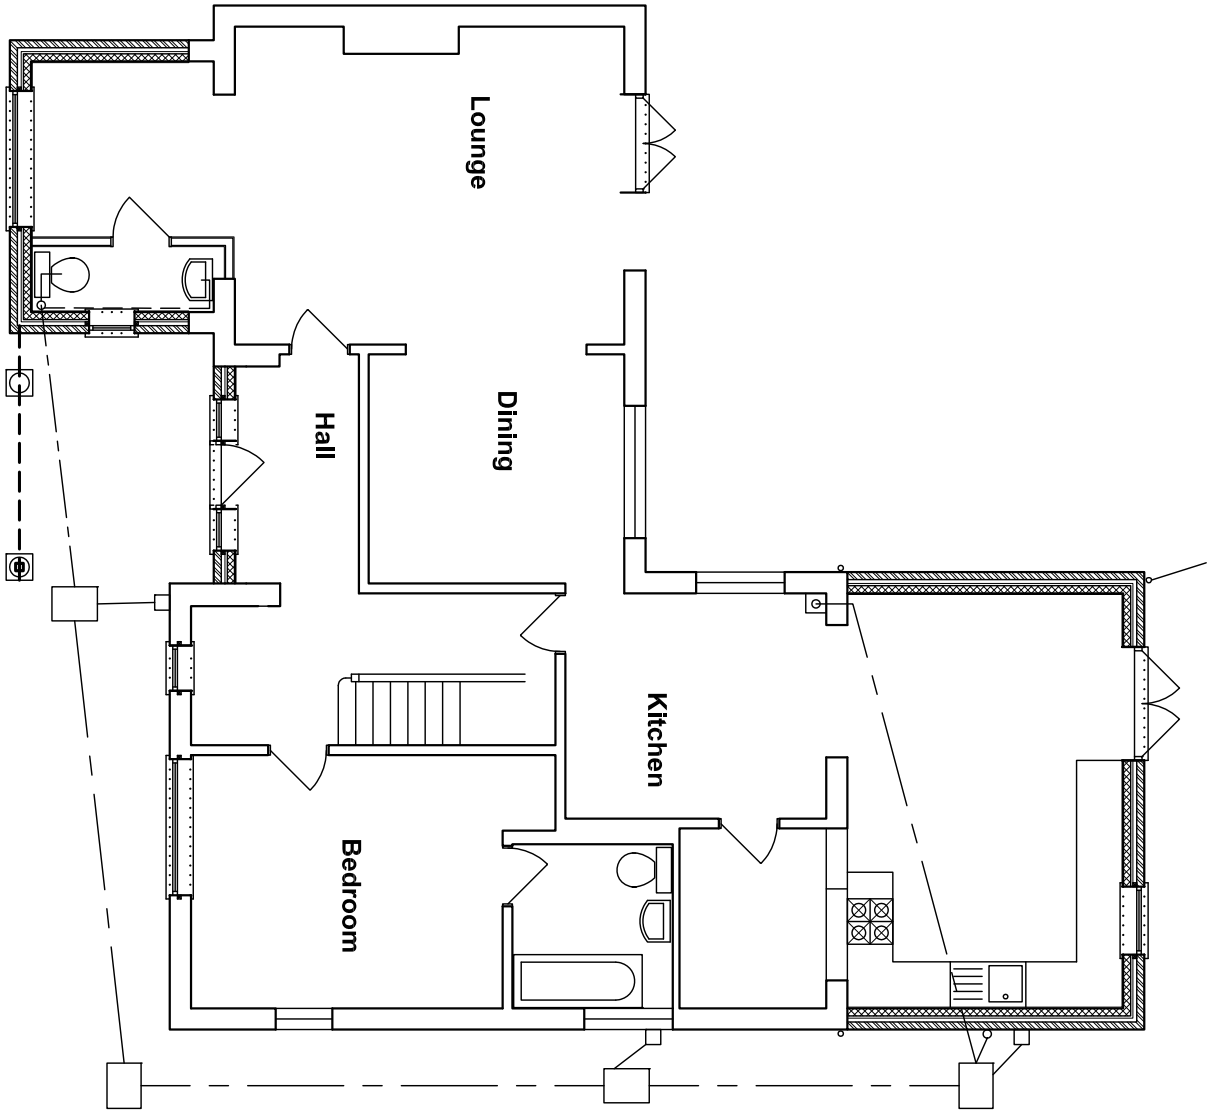

Ground floor

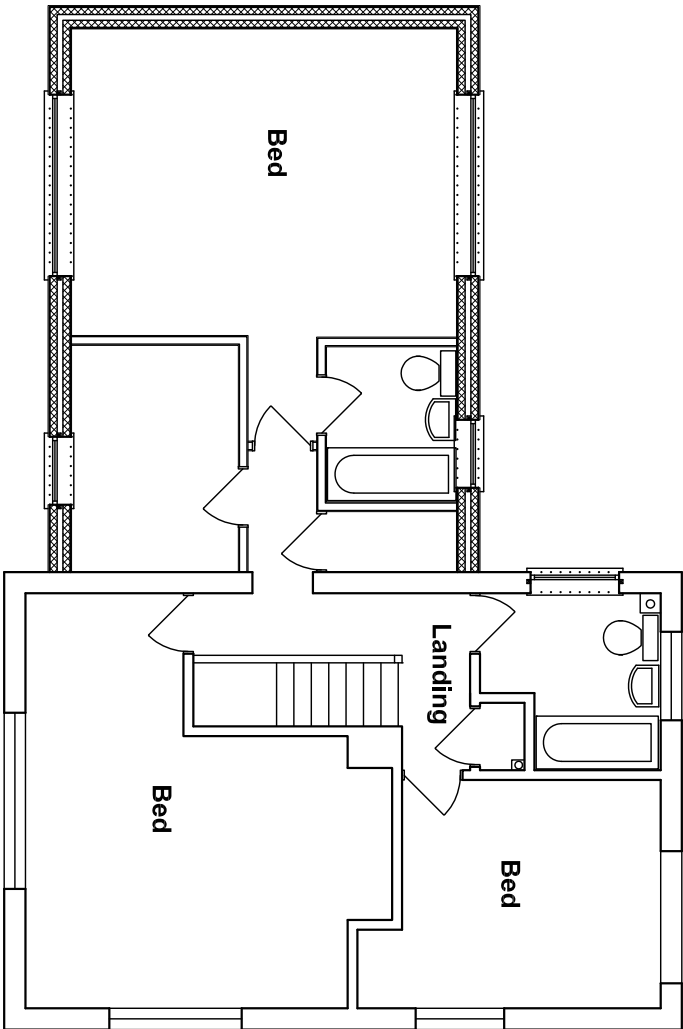

First floor

Strip mock tudor
cladding to front
elevation and mdke
good

Amendments: –

<i>Byceson Shaw Associates</i> <i>Surveyors and Designers</i> 2 Wellesley Court, Fitzalan Road, Littlehampton, West Sussex BN17 5JW Tel. & Fax 01903 734381 Mobile: 07889 651301 E-mail: bycesonshaw@btinternet.com	
Project: Proposed alterations; 15 Kingsway, Creigwell Estate, Bognor Regis PO21 4DQ	
Drawing: Plans as proposed	
FOR: Mr. & Mrs. Raccanello	
Drawn: PKS	Date: May 2011
Scales: 1:100	No: 1138/01/04
To scale when printed on A3	