




Sign F - Scale 1:10

600mm x 600mm parking sign "Goods Delivery", "Keep Clear".
3mm ACM with applied vinyl display & anti-graffitti laminate. 20mm radius corners.
Non-illuminated.

Special sign
for this site

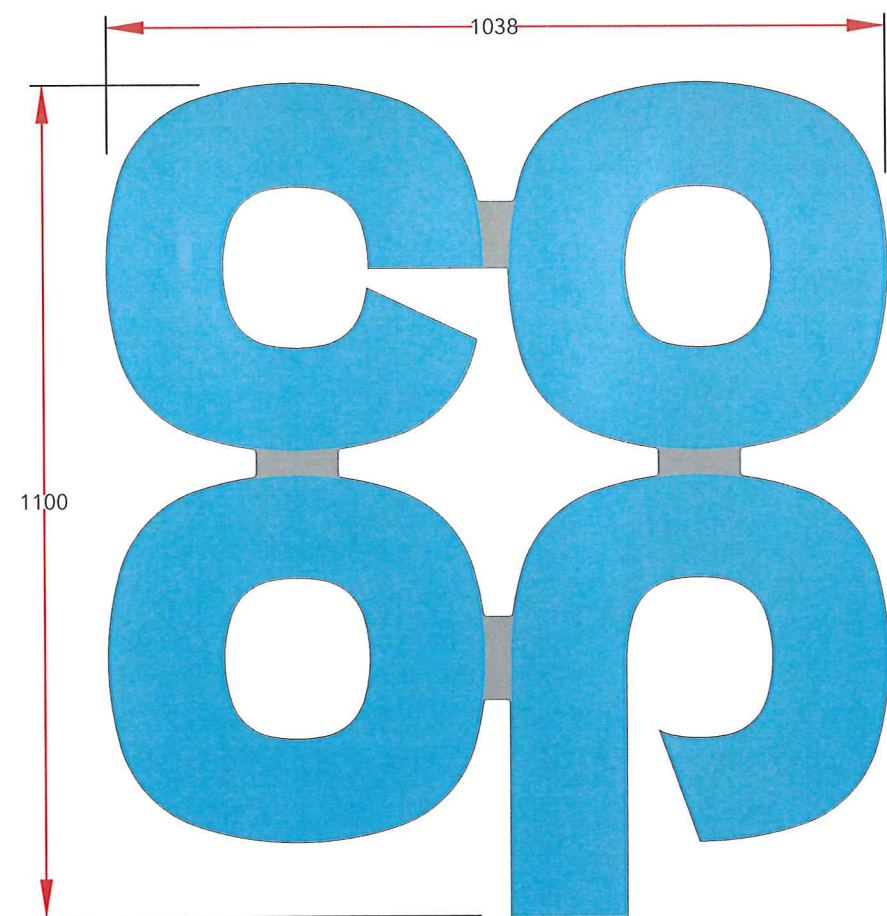


1100mm
Scale 1:10 @A3

Sign G Specifications:

1100mm Single sided built up logo.
Steel mounting plate with individual built-up letters.Mounting plate to be 3mm Mild Steel fixed to building substrate with brass locator fixings.

3D built-up letters to have aluminium sides, 50mm deep with 5mm Co-op BLUE acrylic faces. All visible edges, aluminium returns & mounting plate to be finished Silver RAL 9006 60% gloss. Internally illuminated by white LEDs.

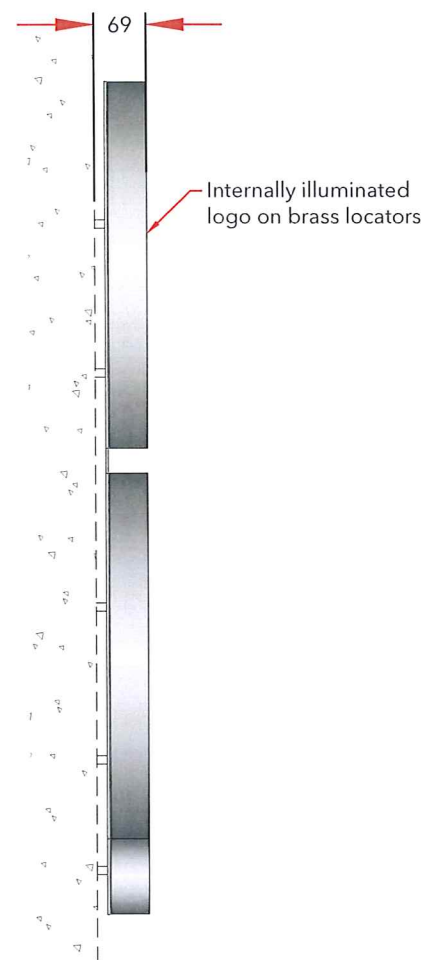

Cross Section
Scale 1:10 @A3



Collections

Store Name: Bognor
Store No: 7264
Futura W.O: 130775
Store Type: Everyday Convenience - Mainstream
Programme: Rollback
CAD reference: P6F7M1 (Unlocked CAD)

Address: 2 Nyetimber Lane
Aldwick
Bognor Regis
West Sussex, PO21 3HG

Revision: Original scheme
Original Scheme: KP

Olympia House
Lockwood Court
Middleton Grove
Leeds
LS11 5TY
United Kingdom

Telephone: 0113 270 5595
Facsimile: 0113 277 1143
E-mail: postbox@futura.ltd.uk

delivering
branded
environments™

