



Scale 1:50 @ A3

Sign A Specifications:

Fascia

Aluminium slat fascia to suit site conditions.

Fascia constructed from individual Aluminium extrusions. Perimeter support extrusion fixed to the building substrate with suitable fixings, Aluminium vertical slats mounted and fixed to the support extrusion and trimmed around the perimeter with a chamfered trim.

Slat and trim to be finished Dark Grey Wood effect:
Decoral powder coating: 8G-940-A005 (lab code FP 714/38)
Decoral sublimatic Film: 2217/19 L.


Logo

650mm Single sided built up logo. Steel mounting plate with individual built-up internally illuminated letters. Mounting plate to be 3mm Mild Steel fixed to building substrate with brass locator fixings.

3D built-up letters to have aluminium sides, 50mm deep with 5mm Co-op BLUE acrylic faces. All visible edges, aluminium returns & mounting plate to be finished Silver RAL 9006 60% gloss.
Internally illuminated by white LEDs.

Letters

"Welcome to Anytown Co-op" 190mm to match 500mm/650mm logo to be from 5mm WHITE Perspex 069 Acrylic on locator snap fixings.

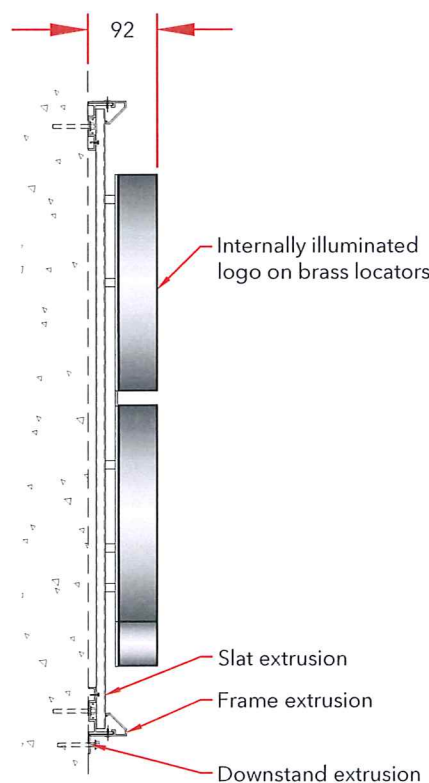


Profile

Scale 1:10 @A3



Sign B - Scale 1:10

450mm dia parking roundel
"Remember your reusable bags".
3mm ACM with applied vinyl display & anti-graffiti laminate.
Non-illuminated.

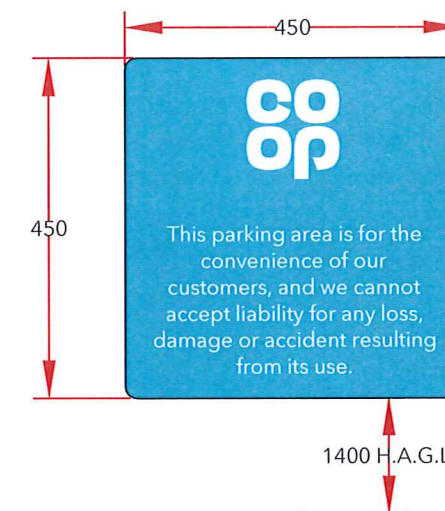

Sign C - Scale 1:10

450mm x 450mm parking sign "Disclaimer".
3mm ACM with applied vinyl display & anti-graffiti laminate. 20mm radius corners.
Non-illuminated.



Collections

Store Name: Bognor
Store No: 7264
Futurama W.O: 130775
Store Type: Everyday Convenience - Mainstream
Programme: Rollback
CAD reference: P6F7M1 (Unlocked CAD)

Address: 2 Nyetimber Lane
Aldwick
Bognor Regis
West Sussex, PO21 3HG
Revision: Original scheme
Original Scheme: KP

Olympia House
Lockwood Court
Middleton Grove
Leeds
LS11 5TY
United Kingdom

Telephone: 0113 270 5595
Facsimile: 0113 277 1143
E-mail: postbox@futurama.ltd.uk

delivering
branded
environments™

