

LOFT FLOOR LEVEL 5320

FRIST FLOOR LEVEL 2695


GROUND FLOOR LEVEL 000

3000

REAR ELEVATION - PROPOSED


PROPOSED

TO BE DEMOLISHED

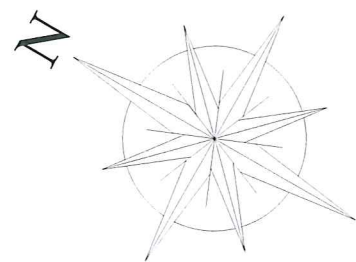

Note:
Every effort is made to identify all visible above ground features, however it should be borne in mind that there may be items obscured at the time of survey

Datum Details:
Grid Datum: Arbitrary
Level Datum: Arbitrary
All levels refer to DATUM LEVEL (FFL ± 0.000)

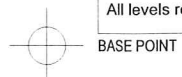

LEGEND

Sill Height	SH	Step	UP190
Opening Height	OH	Staircase / Stairwell	UP
Ceiling Height	C	Ceiling Fall	FALL 35°
Beam Height	BH	Surface Fall	FALL 4°
Finished Floor Level	FFL	Roof Fall	FALL 25°
Rain Water Pipe	RWP	Elevation Height	2.000 m
Soil Vent Pipe	SVP		
Cover Level	CL	DATUM LEVEL	-450

Drawing name:

PROPOSED: REAR ELEVATION

Date:
MAY 18

Job no:
S071-18

Drawing no:
P04-A3

Scale:
1:50 @ A1

Surveyed by:
LL

Checked by:
BB

Project name:

3 Cheveley Gardens
Aldwick, Gognor Regis
P021 4NF

GeoTop

Surveys & Civil Engineering Solutions

14 Woodbury Gardens
London
SE12 0ED

Tel: 020 3624 3574
078 4654 4508
www.geotop.co.uk