




Proposed Right Side Elevation

PROPOSED

TO BE DEMOLISHED

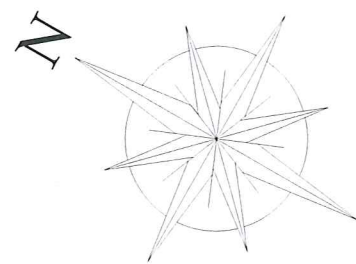

 BASE POINT	Note: Every effort is made to identify all visible above ground features, however it should be borne in mind that there may be items obscured at the time of survey Datum Details: Grid Datum: Arbitrary Level Datum: Arbitrary All levels refer to DATUM LEVEL (FFL ± 0.000)	LEGEND				Drawing name: PROPOSED: RIGHT SIDE ELEVATION		
		Sill Height	SH	Step	UP 190	Date:	Job no:	Drawing no:
		Opening Height	OH	Staircase / Stairwell	UP	MAY 18	S071-18	P05-A3
		Ceiling Height	C	Ceiling Fall	FALL 35°	Scale:	Surveyed by:	Checked by:
		Beam Height	BH	Surface Fall	FALL 4°	1:50 @ A1	LL	BB
		Finished Floor Level	FFL	Roof Fall	FALL 25°	Project name: 3 Cheveley Gardens Aldwick, Gognor Regis P021 4NF		
		Rain Water Pipe	RWP	Elevation Height	2.000 m			
		Soil Vent Pipe	SVP					
		Cover Level	CL	DATUM LEVEL	-450			

GeoTop
Surveys & Civil Engineering Solutions

14 Woodbury Gardens
London
SE12 0ED
Tel: 020 3624 3574
078 4654 4508
www.geotop.co.uk