




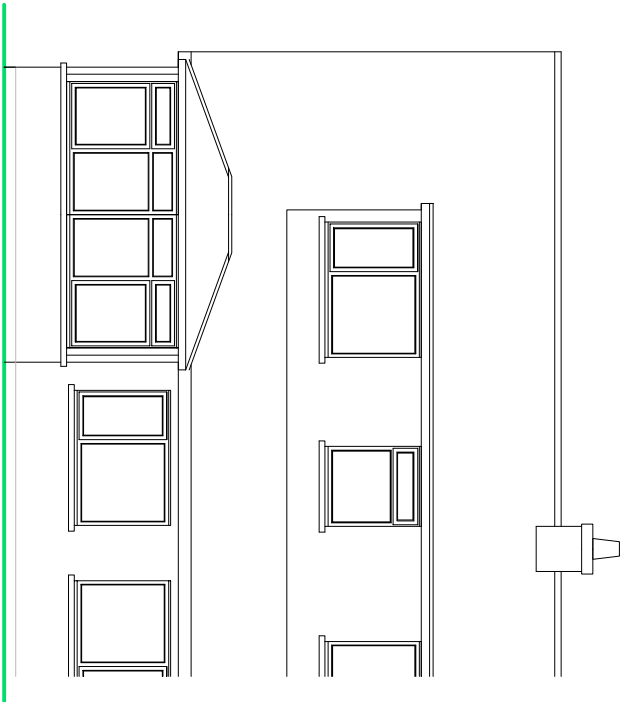

REAR ELEVATION

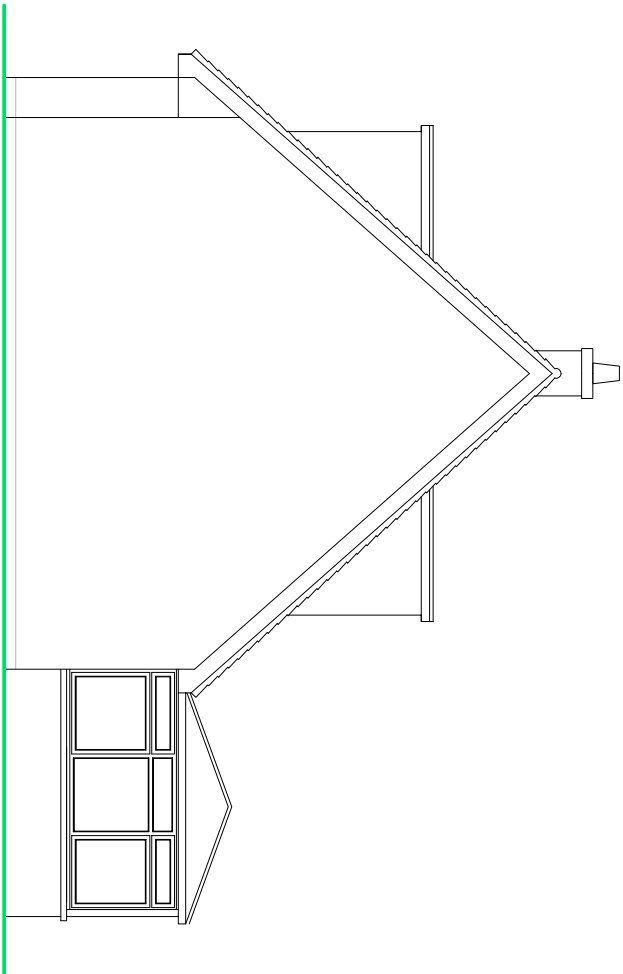


SIDE ELEVATION

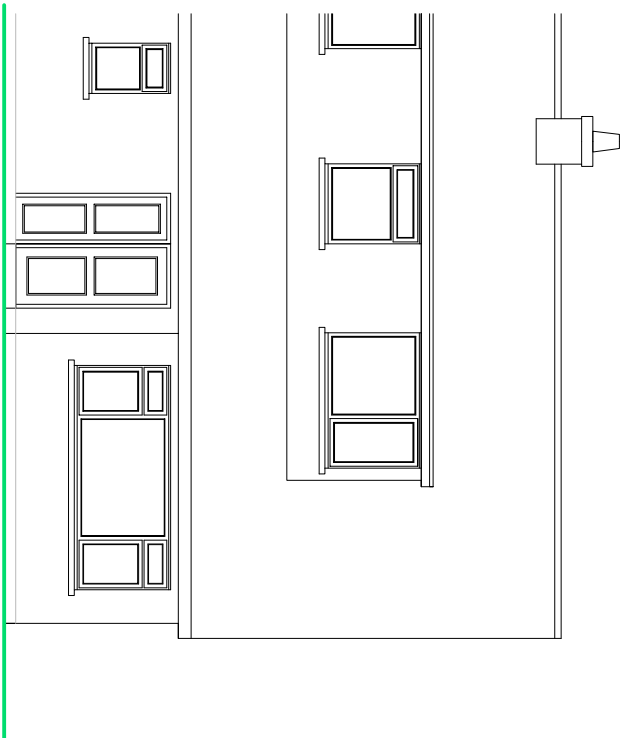

FRONT ELEVATION

- NOTES
- ROOF - Plain concrete tiles to pitched roof.
  - WALLS - Face brick finish to external walls.
  - WINDOWS/DOORS - White PVC framed double glazed units.

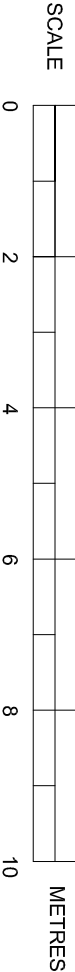

EXISTING ELEVATIONS

**SUSSEX BUILDING CONSULTANCY LIMITED**

14 SINGLETON CLOSE, PAGHAM,  
BOGNOR REGIS.

SCALE - 1/100 REV -    DATE - 26/07/2011

LABC  
Partner  
3 NORTHGATE ROAD  
BOGNOR REGIS  
PO21 3LZ  
TEL - (01243) 861379