




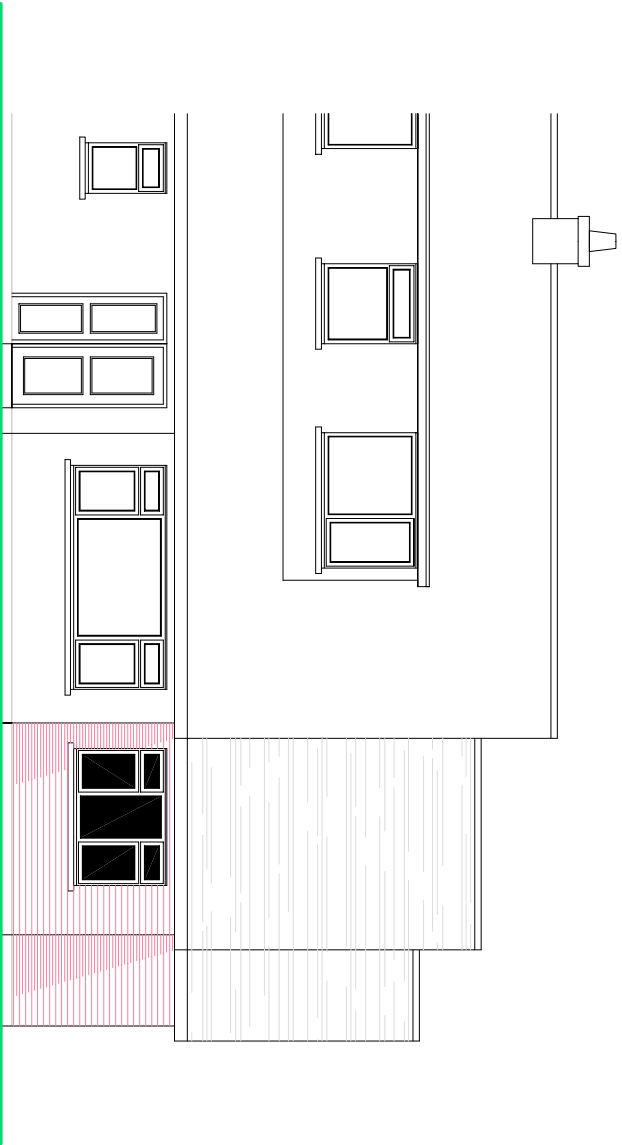

FRONT ELEVATION

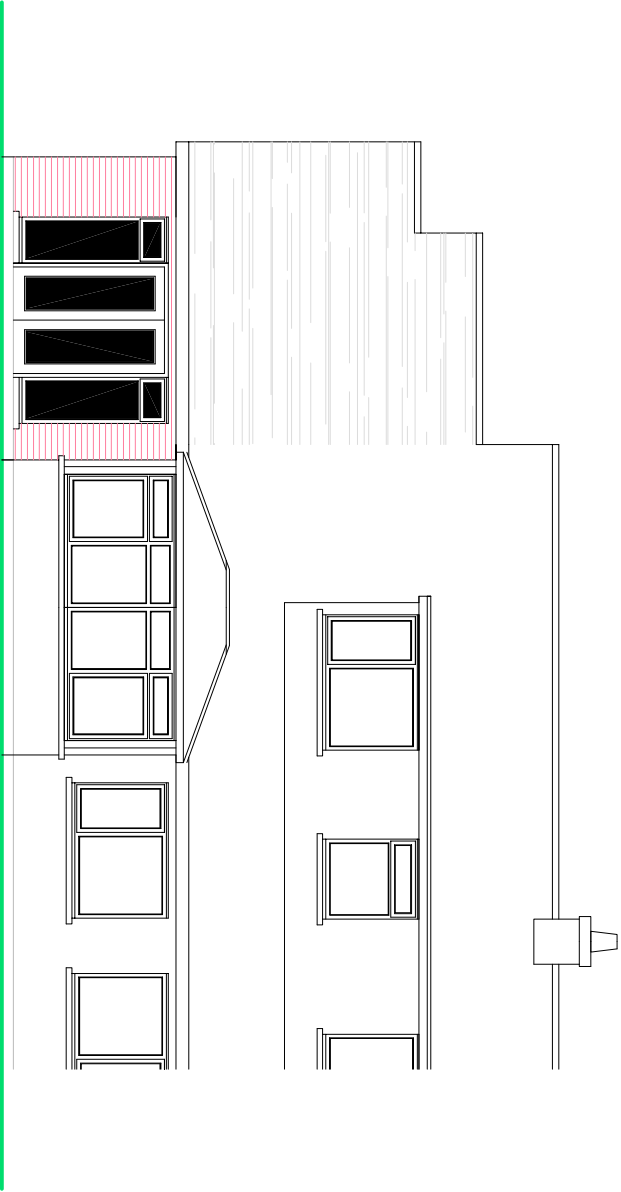

REAR ELEVATION

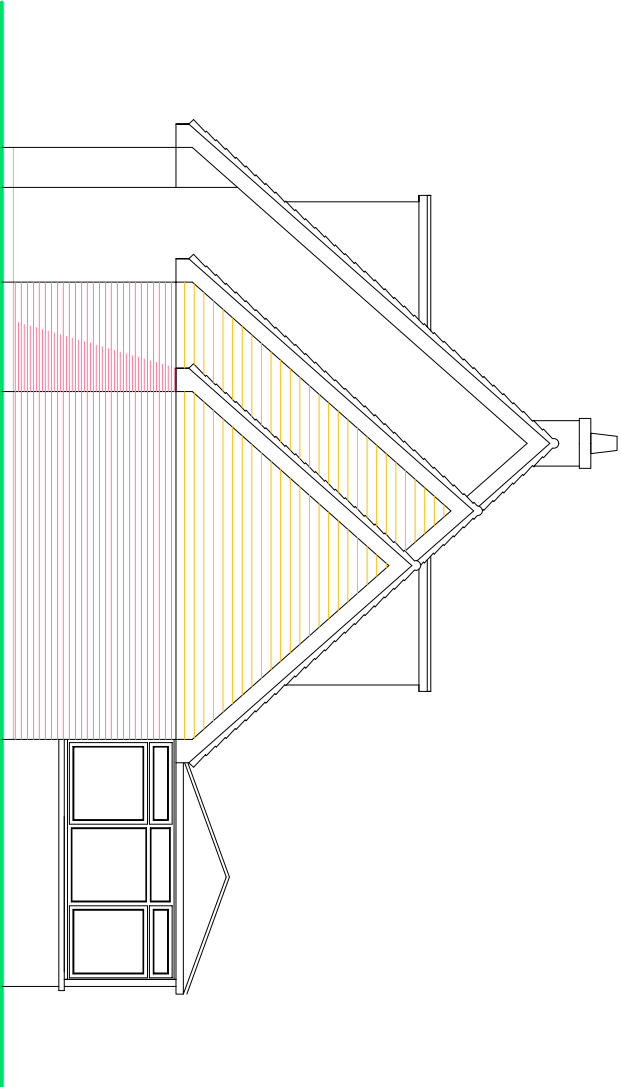


SIDE ELEVATION

NOTES

- ROOF - Plain concrete tiles to pitched roof to match existing.
- WALLS - Face brick finish to external walls to lower elevation, cladding to clients choice and specification to gable walls.
- WINDOWS/DOORS - White PVC framed double glazed units.

PROPOSED ELEVATIONS

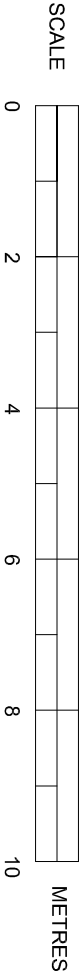

SUSSEX BUILDING CONSULTANCY LIMITED

14 SINGLETON CLOSE, PAGHAM,
BOGNOR REGIS.

SCALE - 1/100 REV - DATE - 27/07/2011



LABC
partner

3 NORTHGATE ROAD
BOGNOR REGIS
PO21 1LZ
TEL - (01243) 861379