



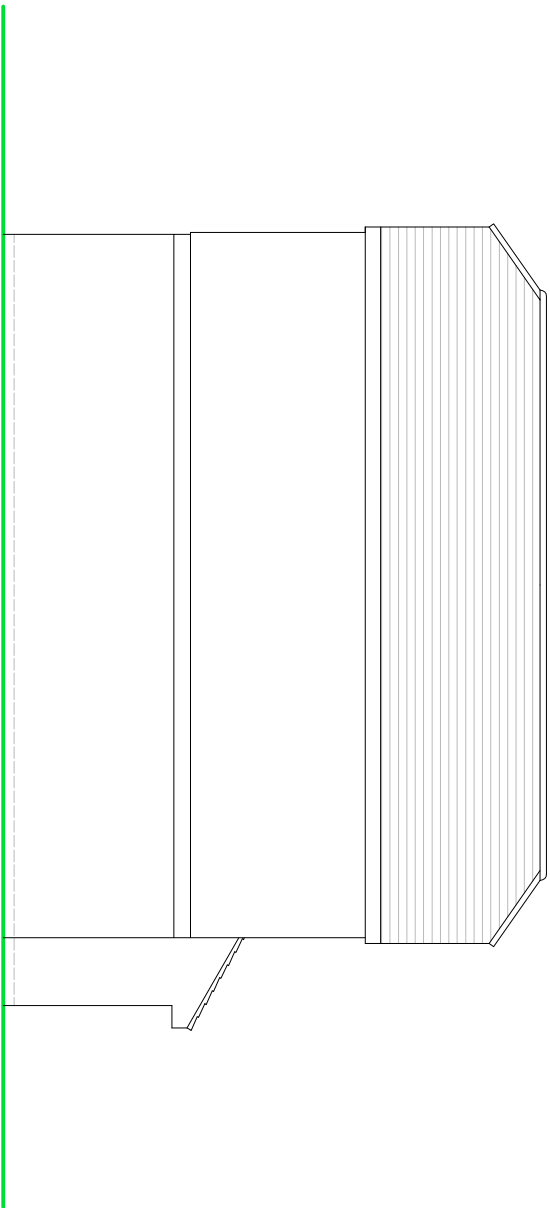

SIDE ELEVATION

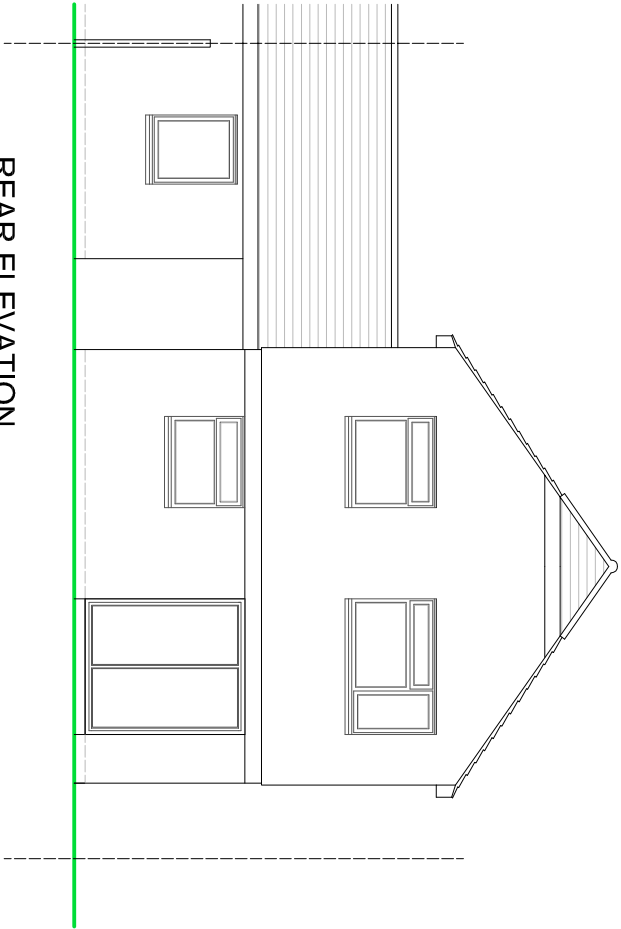

REAR ELEVATION

NOTES


ROOF - Interlocking concrete tiles to pitched roof.

WALLS - Mixture of painted render and face brickwork finish to external walls.

WINDOWS/DOORS - White framed PVC double glazed units.




FRONT ELEVATION

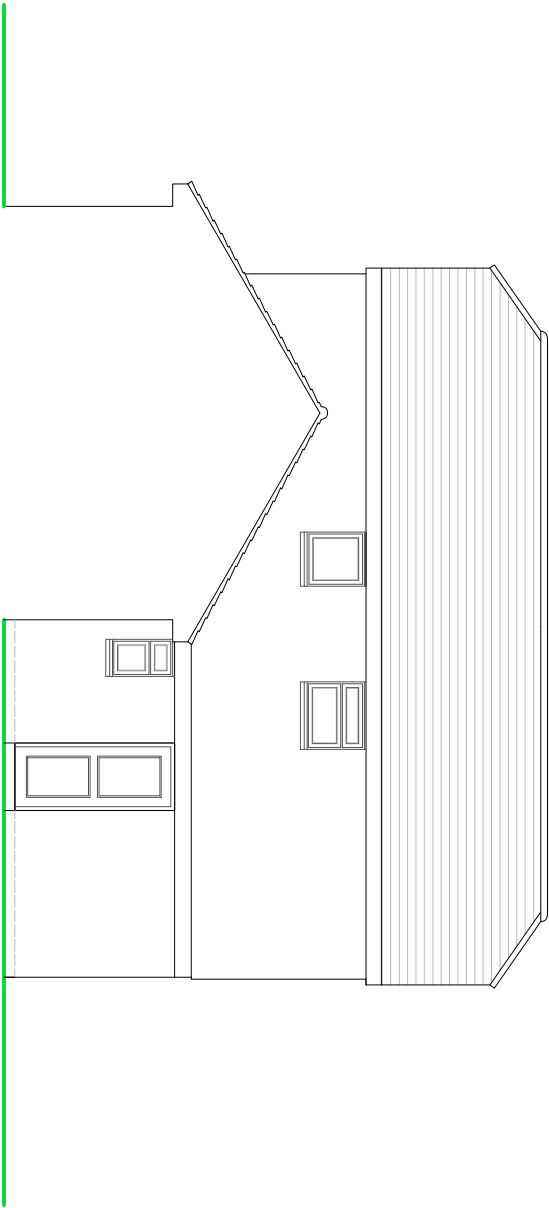

SIDE ELEVATION

SCALE

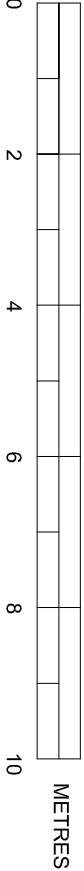

EXISTING ELEVATIONS

Scale 1:100 on A3

SUSSEX BUILDING CONSULTANCY LIMITED

4 LEECROFT, ALDWICK FIELDS,
BOGNOR REGIS, WEST SUSSEX.

SCALE - 1/100 REV - DATE - 07/03/2021

LABC

partner

3 NORTHGATE ROAD
PO21 3LZ
BOGNOR REGIS
TEL - 01243 861379