



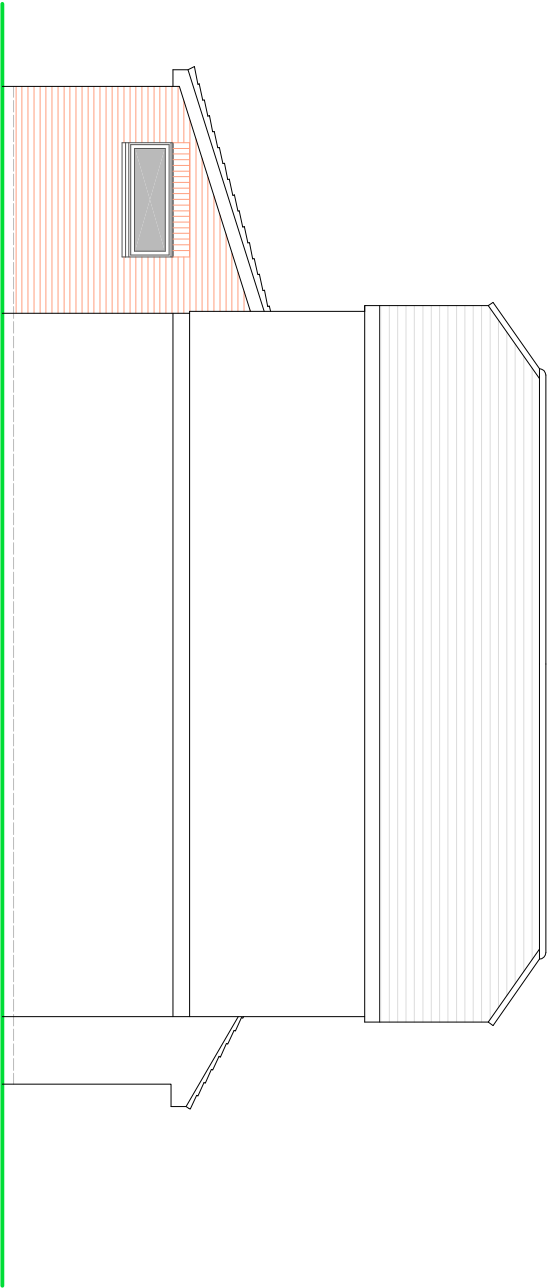

SIDE ELEVATION

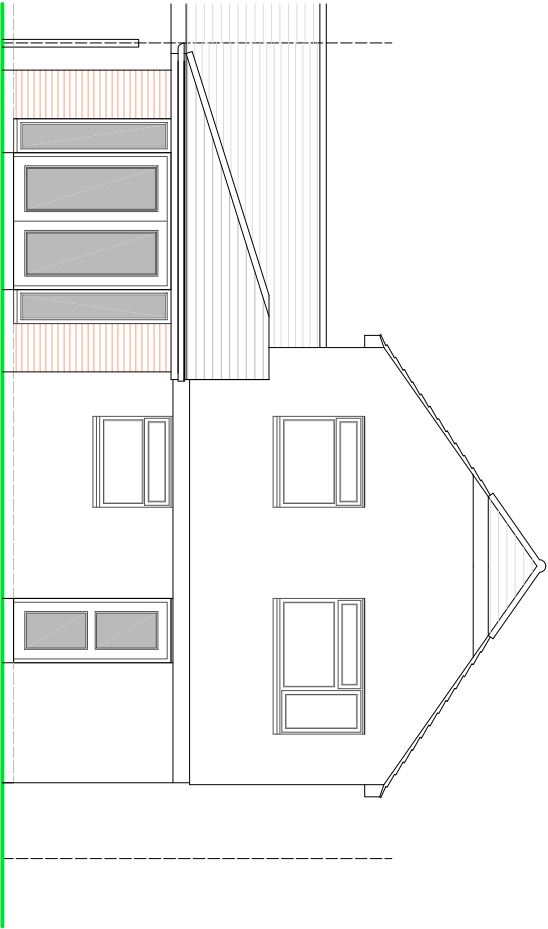

REAR ELEVATION

NOTES


ROOF - Interlocking concrete tiles to pitched roof to match.

WALLS - Face brickwork finish to external walls to match.


WINDOWS/DOORS - White framed PVC double glazed units.



FRONT ELEVATION

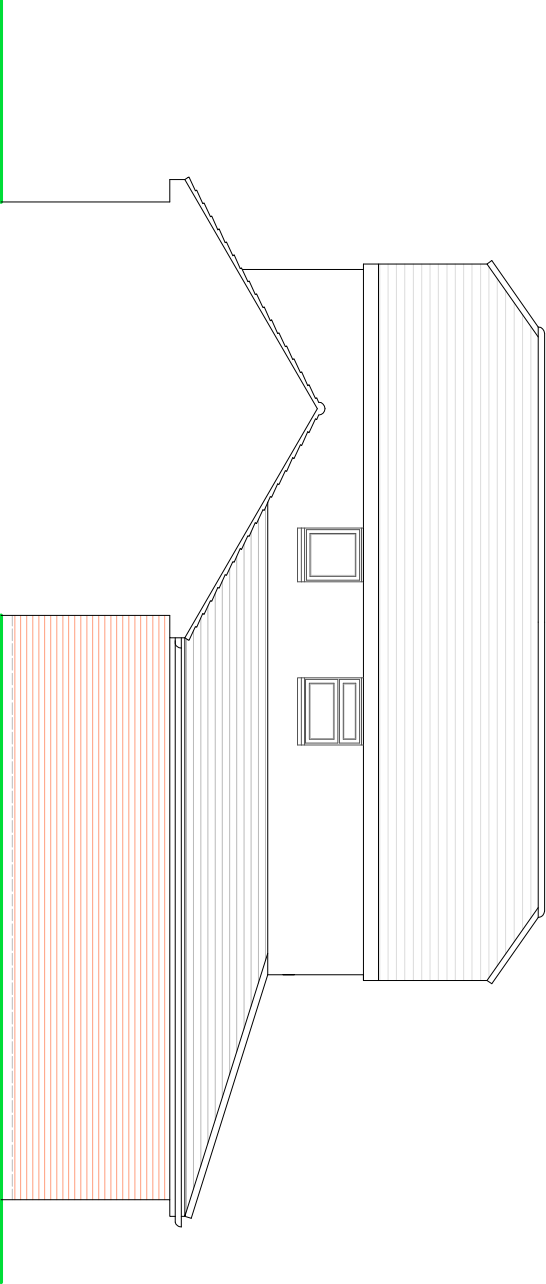

SIDE ELEVATION

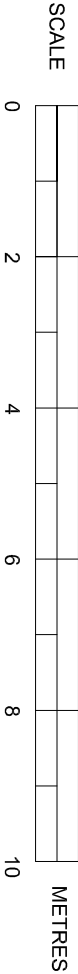

PROPOSED ELEVATIONS

Scale 1:100 on A3

SUSSEX BUILDING CONSULTANCY LIMITED

4 LEECROFT, ALDWICK FIELDS,
BOGNOR REGIS, WEST SUSSEX.

SCALE - 1/100 REV - DATE - 05/10/2026

cabe
chartered
association
of building
engineers

4 REGIS AVENUE
PO21 4RD
TEL - 01771 903988