



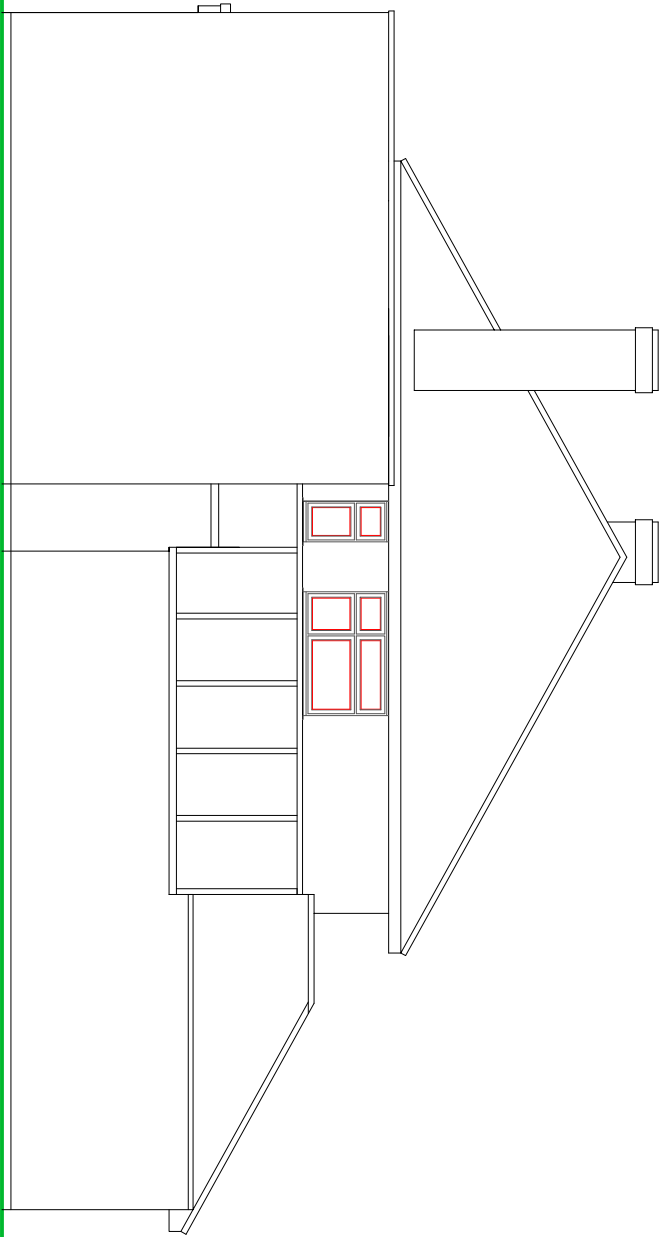

SIDE ELEVATION

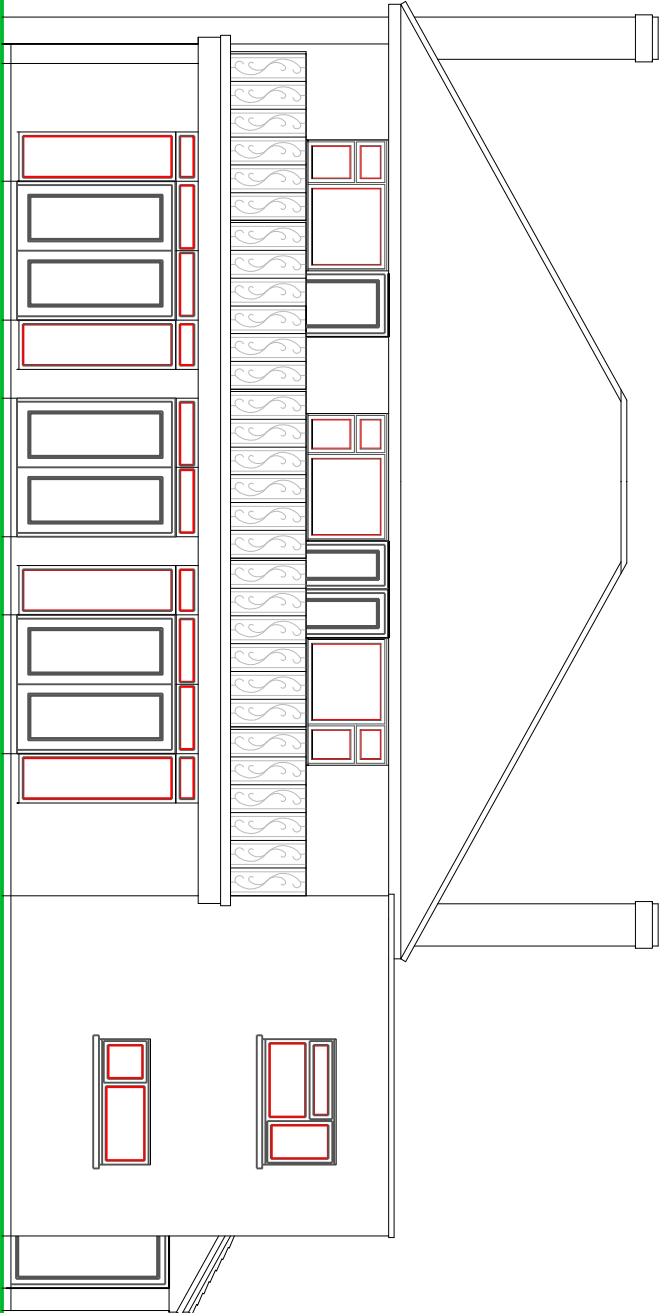


REAR ELEVATION

NOTES

ROOF - Interlocking concrete tiles to pitched roof and some patent glazing to garage roof.

WALLS - Painted render finish to external walls.

WINDOWS/DOORS - White framed PVC double glazed units.

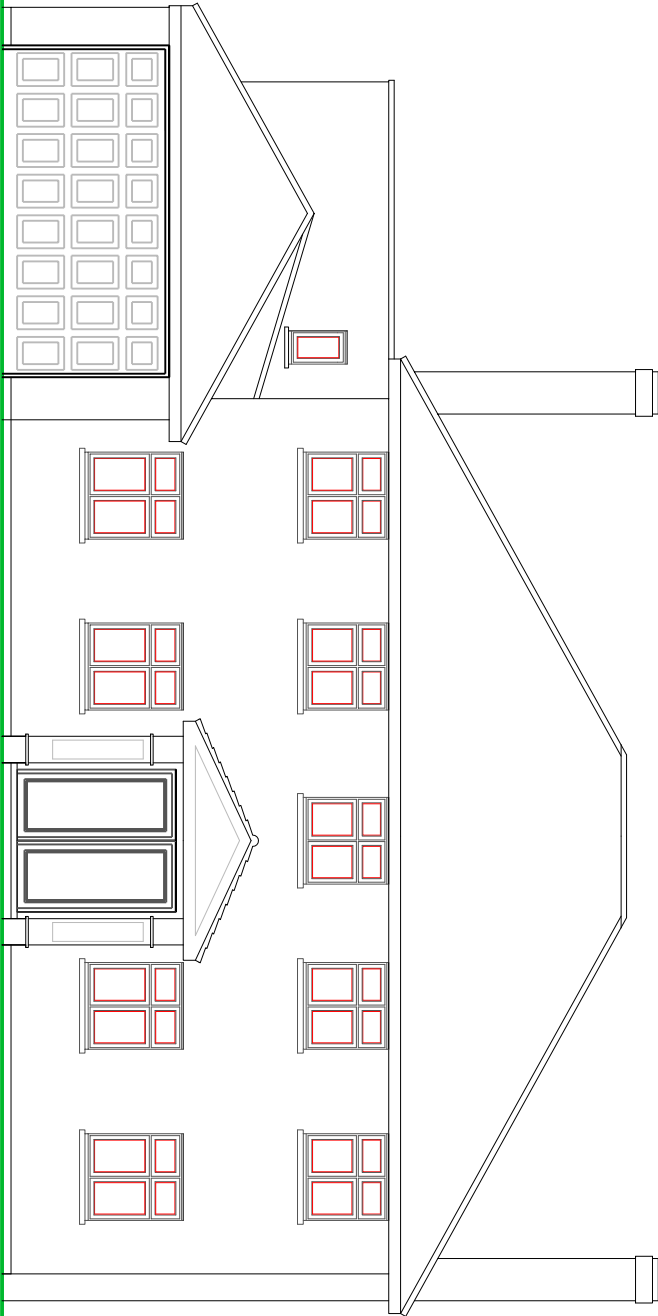


FRONT ELEVATION



SIDE ELEVATION

SCALE

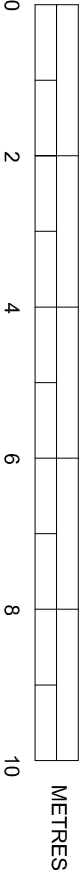

EXISTING ELEVATIONS

SUSSEX BUILDING CONSULTANCY LIMITED

3 ARUN WAY, ALDWICK,
BOGNOR REGIS, WEST SUSSEX.

SCALE - 1/100 REV - DATE - 06/06/2017

LABC
Partner
3 NORTHGATE ROAD
PO21 1LZ
BOGNOR REGIS
TEL - (01243) 961379