




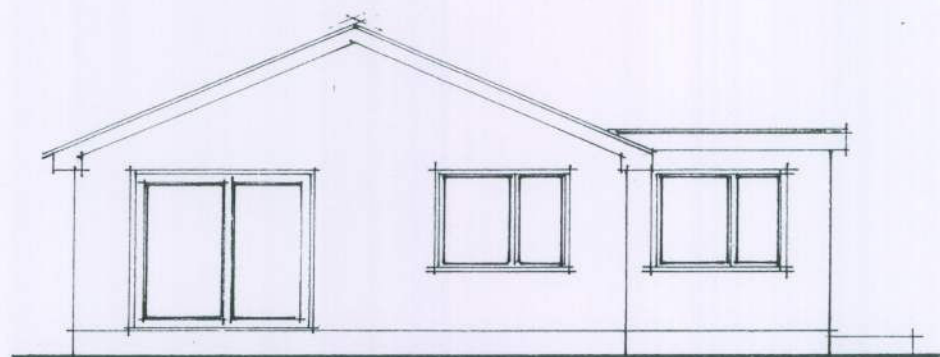


SOUTH ELEVATION.
PROPOSED

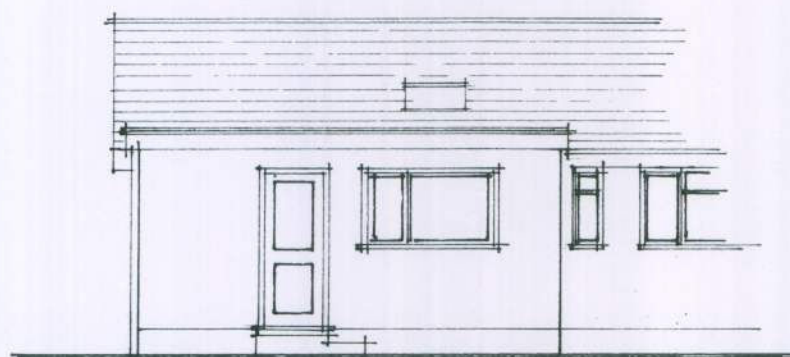

EAST ELEVATION.
PROPOSED

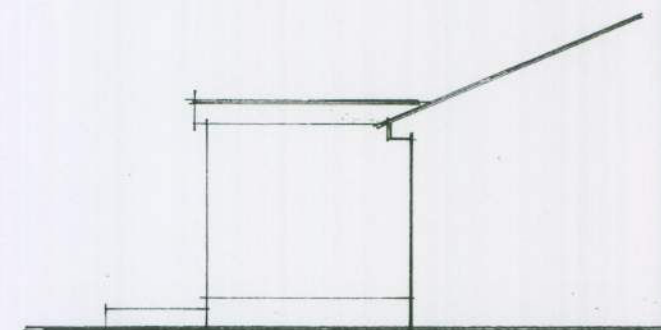

NORTH ELEVATION.

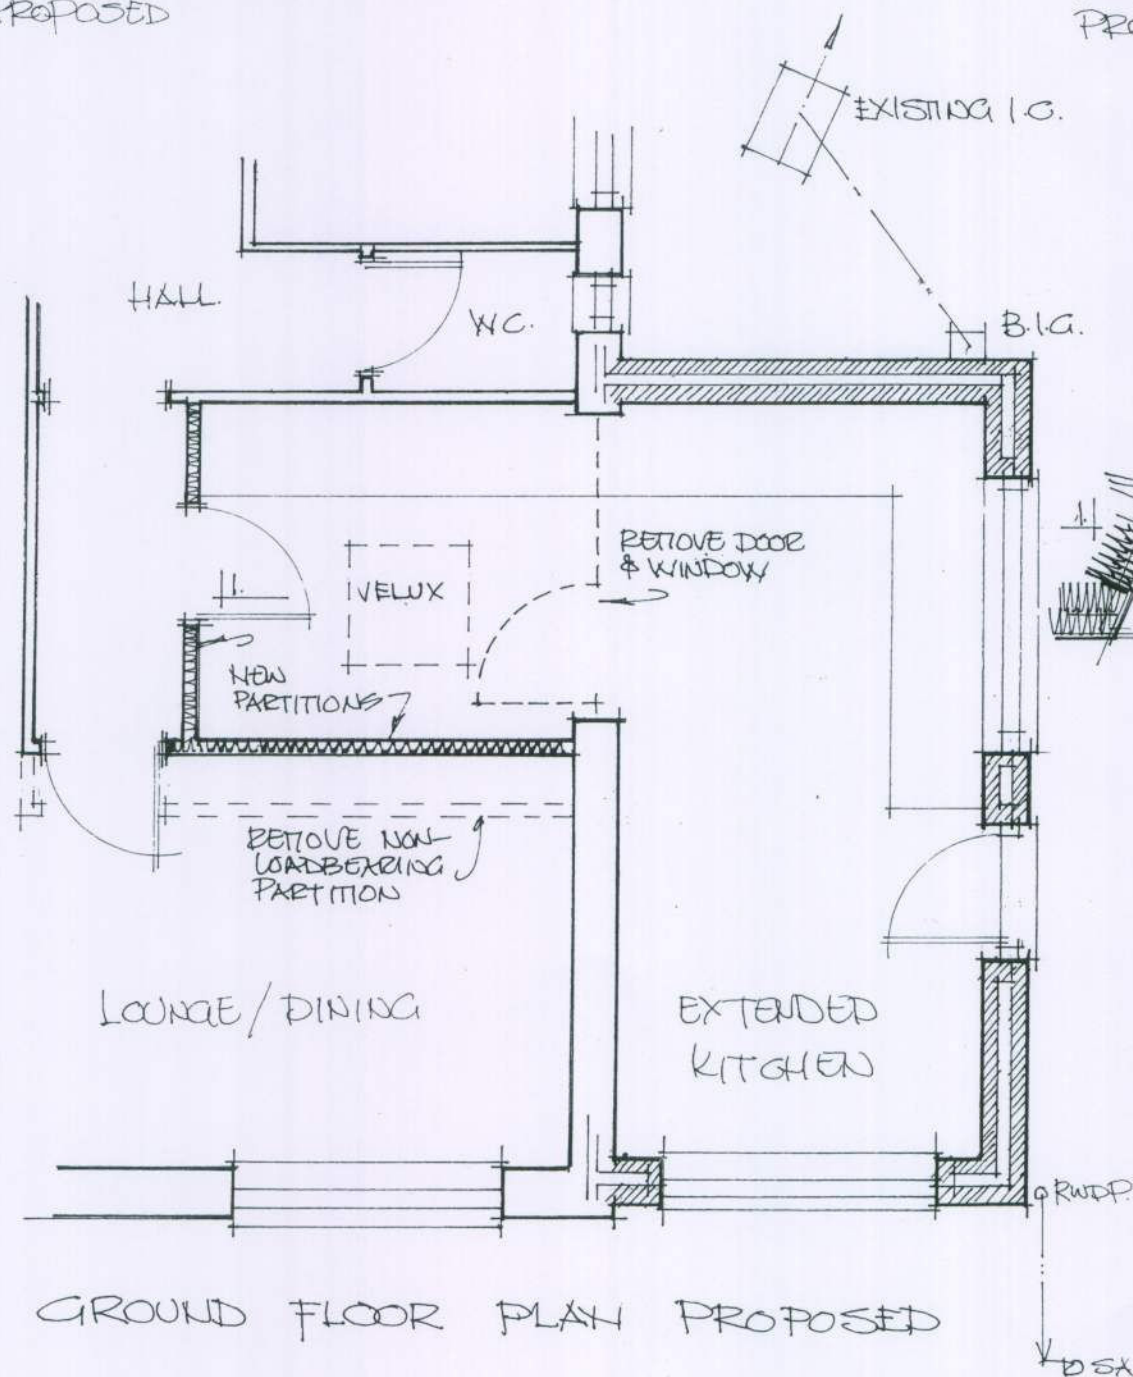


GROUND FLOOR PLAN PROPOSED

MATERIALS.


WALLS RENDER, COLOURWASHED TO MATCH EXISTING.

ROOF FLAT - MINERAL FINISH

WINDOWS UPVC TO MATCH EXISTING.

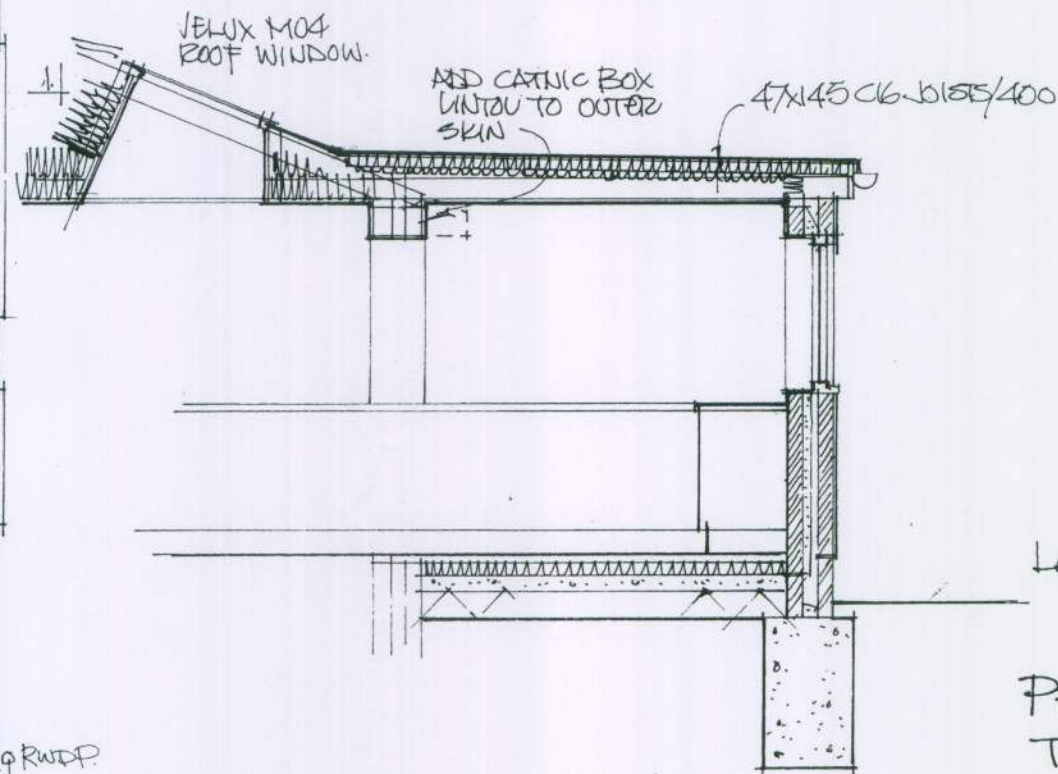

SECTION I.I.

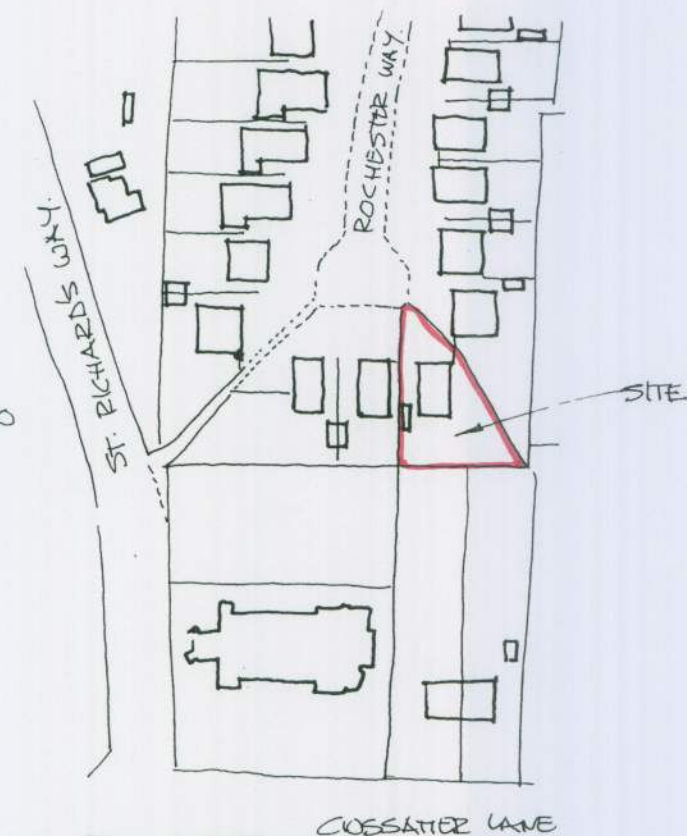

LOCATION PLAN.

PROPOSED EXTENSION
TO
11 ROCHESTER WAY.
ALDWICK
BOGNOR REGIS PO21 3RD.
AUGUST 2010 1-50, 1-100, 1-1250 DRG 2.
PROPOSED PLANS & ELEVATIONS.
LOCATION PLAN