


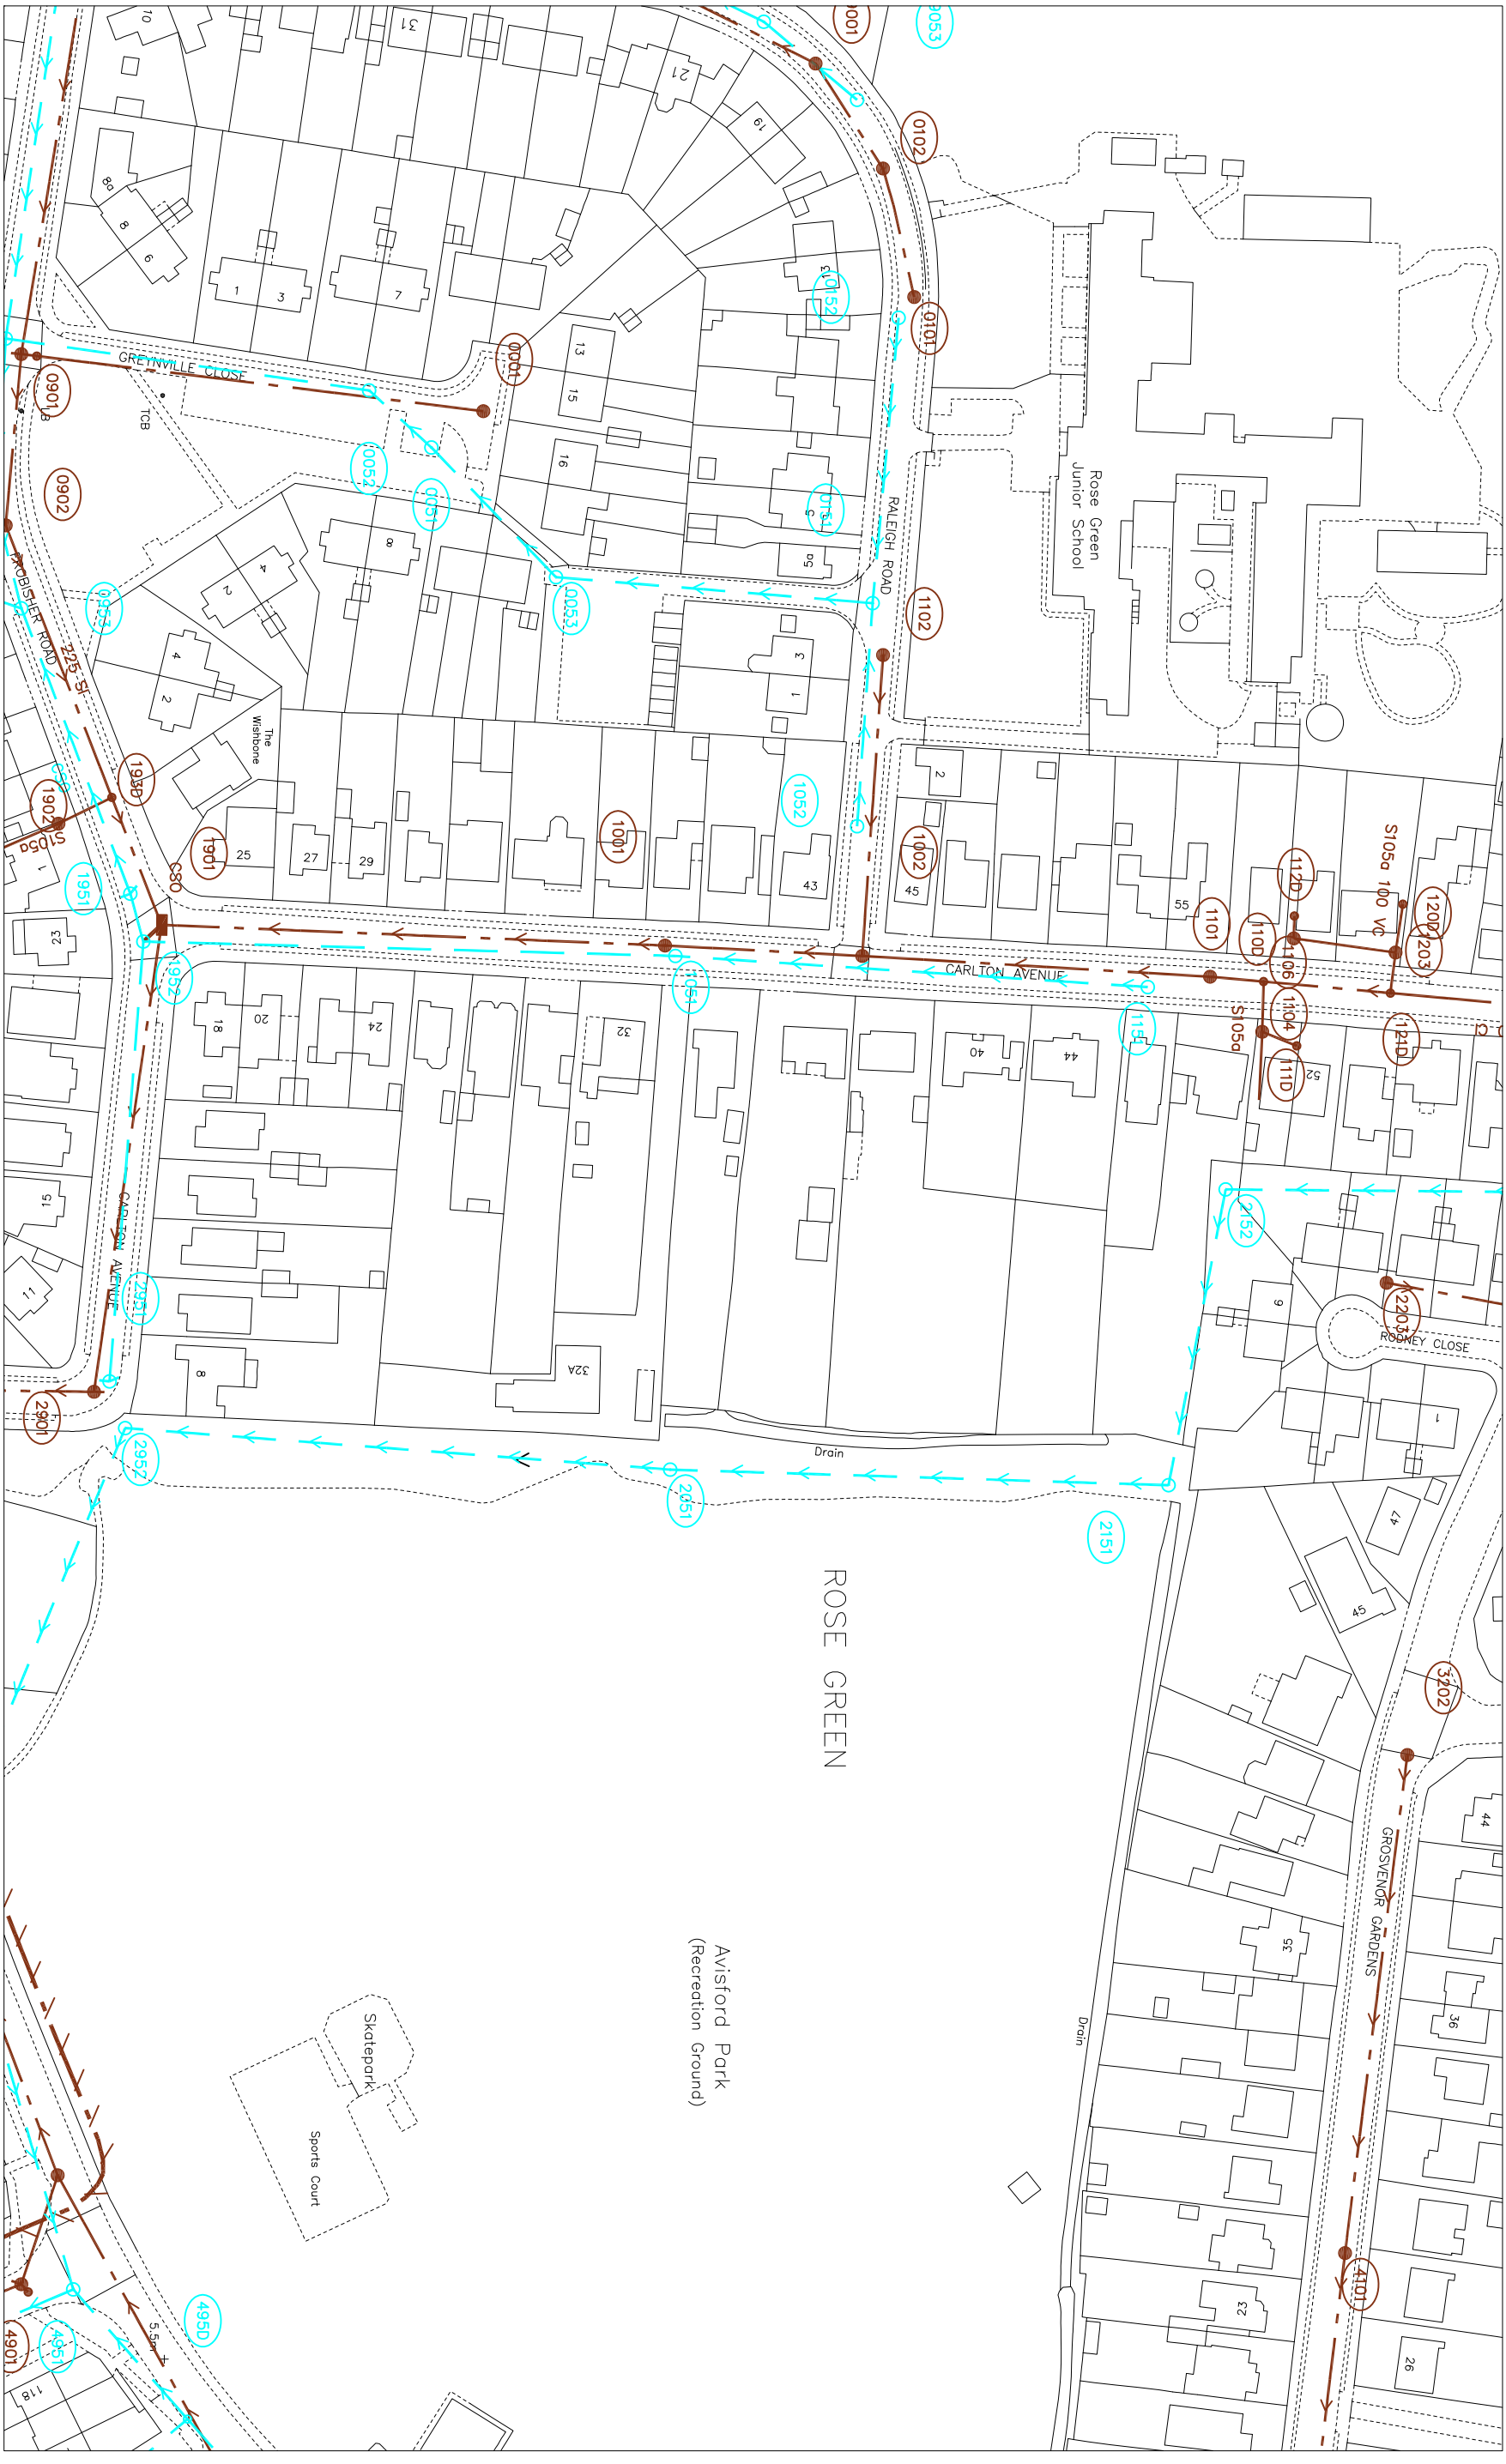

SEWER RECORDS PAGE 2 OF 2

Node	Cover	Invert	Size	Material	Shope	Node	Cover	Invert	Size	Material	Shope
0001X	5.75		UNK	UNK	CIRC						
0051X	6.01	4.28	225	CP	CIRC						
0052X	5.74		UNK	UNK	CIRC						
0053X	5.96	4.38	225	CP	CIRC						
0101X	5.94		150	VC	CIRC						
0102X			150	VC	CIRC						
0151X	5.92	4.62	225	CP	CIRC						
0152X	5.95	4.63	225	CP	CIRC						
0901X	5.81	2.27	225	SI	CIRC						
0902X	5.81	2.13	225	SI	CIRC						
0953X	5.71	3.8	375	CP	CIRC						
1001X	5.87		UNK	UNK	CIRC						
1002X	5.84	2.08	200	CI	CIRC						
1051X	5.85		UNK	UNK	CIRC						
1052X	5.83	4.77	225	CP	CIRC						
1101X	5.94	2.42	200	CI	CIRC						
1102X	5.84	2.54	150	CI	CIRC						
1104X		2.42	UNK	UNK	CIRC						
1106X			100	VC	CIRC						
110DX			200	CI	CIRC						
111DX			UNK	UNK	CIRC						
112DX			100	VC	CIRC						
1151X			150	VC	CIRC						
1203X	5.87	5.03	100	VC	CIRC						
120DX			100	VC	CIRC						
121DX			200	CI	CIRC						
1901X	5.71	1.42	UNK	SI	CIRC						
1902X			UNK	UNK	CIRC						
193DX			225	SI	CIRC						
1951X	5.64	4.02	225	CP	CIRC						
1952X	5.7		225	VC	CIRC						
1952I	5.7		225	VC	CIRC						
2051X	5.93		450	CP	CIRC						
2151Y	5.95		300	CP	CIRC						
2151X	5.95	3.27	450	CP	CIRC						
2152X	5.79	3.47	450	CP	CIRC						
2203X	6.25		150	VC	CIRC						
2201X	5.73	1.09	225	SI	CIRC						
2851X	5.69		150	VC	CIRC						
2952X	5.8	3.09	600	CP	CIRC						
3202X	5.87	4.55	225	VC	CIRC						
3901X	5.5	0.9	225	SI	CIRC						
4101X	5.85	4.18	225	VC	CIRC						
4901X	5.48	1.19	225	SI	CIRC						
4951X	5.41	2.71	1050	CP	CIRC						
495DX			900	CP	CIRC						
9001X	6.02	3.82	150	VC	CIRC						
9053X	5.95	4.73	225	CP	CIRC						
9054X	5.98	4.67	225	CP	CIRC						

Drawn by: chowdha	
Title: 264673_36 Carlton Avenue, Bogn	
Date: 16/10/2017	