


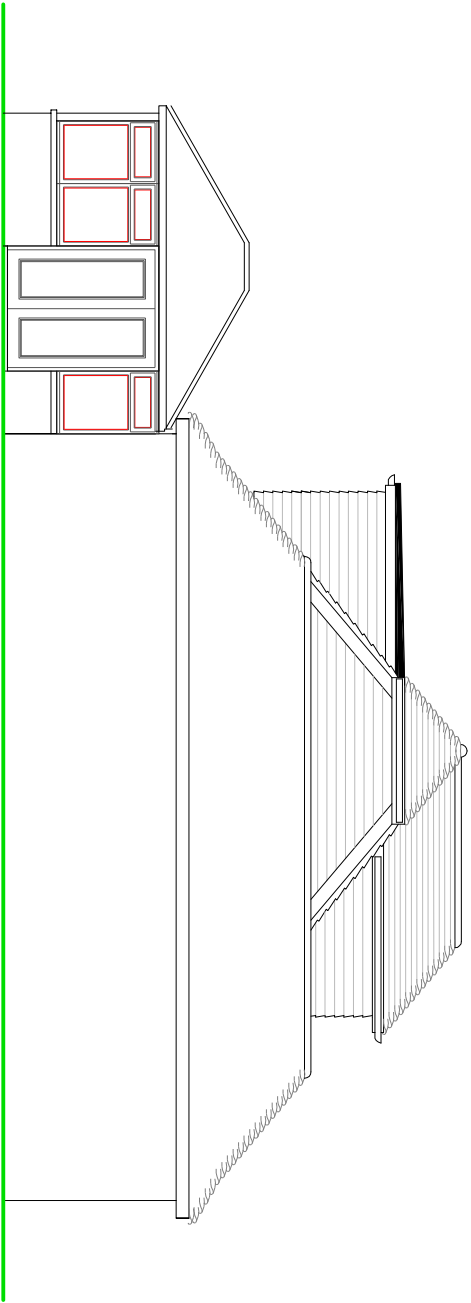


SIDE ELEVATION



REAR ELEVATION




FRONT ELEVATION

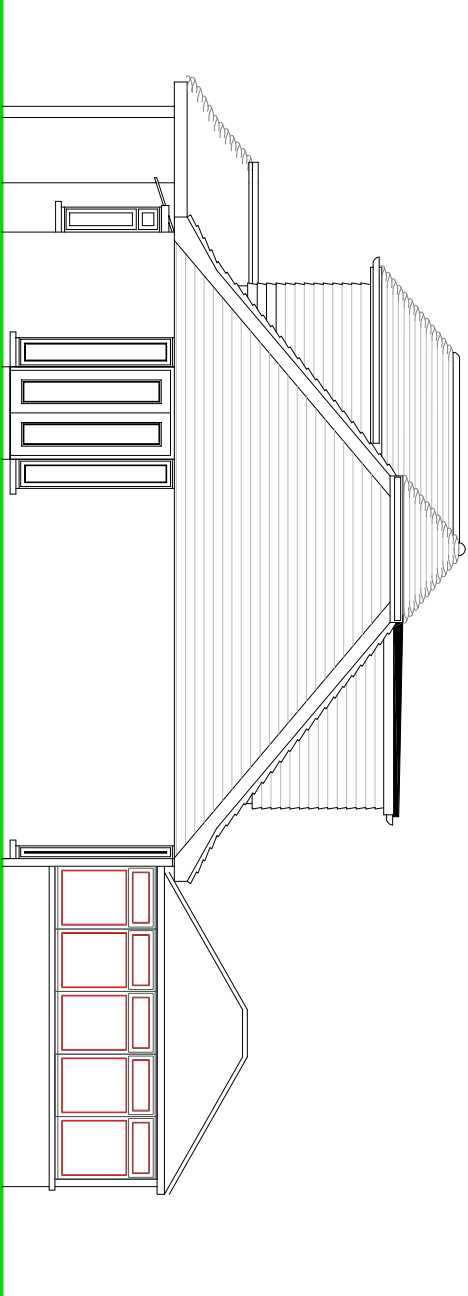

SIDE ELEVATION

NOTES

- ROOF - Plain concrete tiles to pitched roof to match existing.
- WALLS - Matching dark brown plain tile hanging to dormer walls and upper elevations.
- WINDOWS/DOORS - White framed, double glazed PVC framed units.

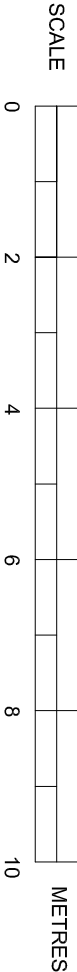

PROPOSED ELEVATIONS

SUSSEX BUILDING CONSULTANCY LIMITED

24 ABECKETTS AVENUE,
BOGNOR REGIS, WEST SUSSEX.

SCALE - 1/100 REV - A DATE - 20/05/2021



LABC
partner
3 NORTHGATE ROAD
PO21 1SL
TEL - (01243) 881379