


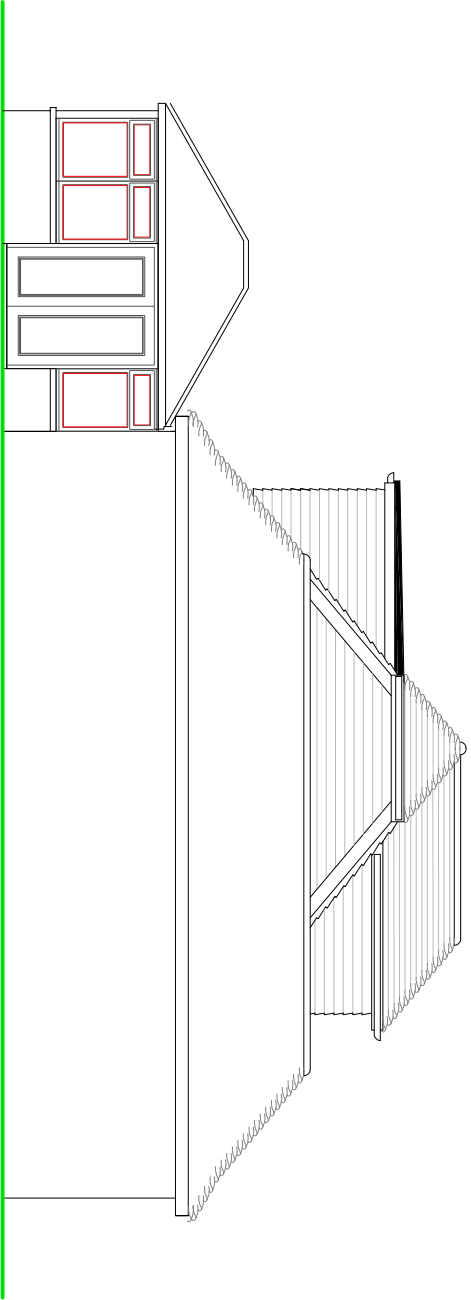


SIDE ELEVATION



FRONT ELEVATION



REAR ELEVATION

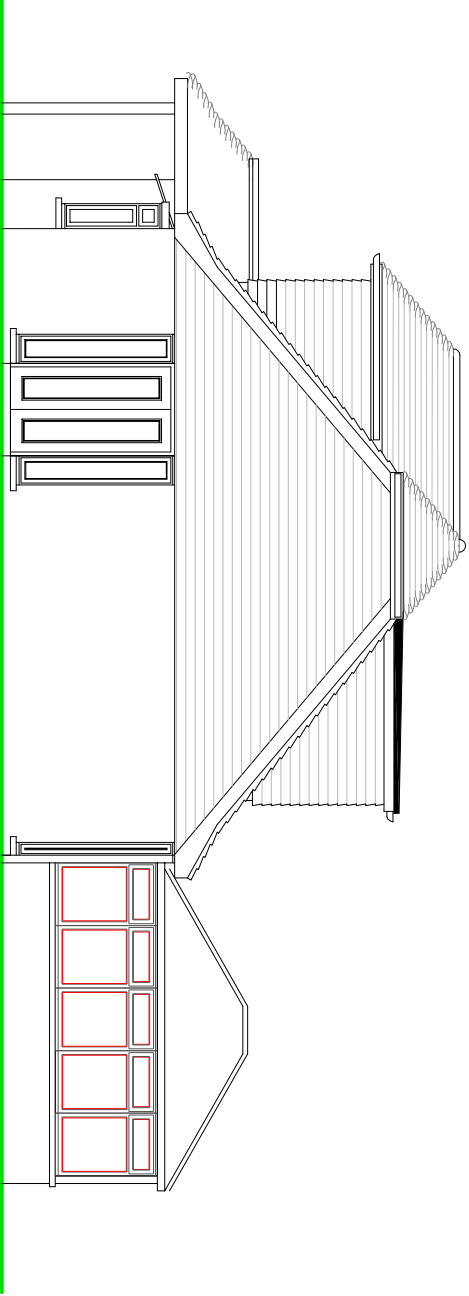


SIDE ELEVATION

NOTES

ROOF - Plain concrete tiles to pitched roof to match existing.

WALLS - Matching dark brown plain tile hanging to dormer walls and upper elevations.

WINDOWS/DOORS - White framed, double glazed PVC framed units.

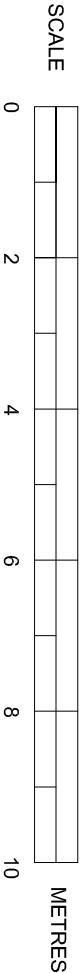

PROPOSED ELEVATIONS

SUSSEX BUILDING CONSULTANCY LIMITED

24 ABECKETS AVENUE,
BOGNOR REGIS, WEST SUSSEX.

SCALE - 1/100 REV - A DATE - 20/05/2021



LABC
partner

3 NORTHGATE ROAD
BOGNOR REGIS
PO21 5Z
TEL - (01243) 861379