

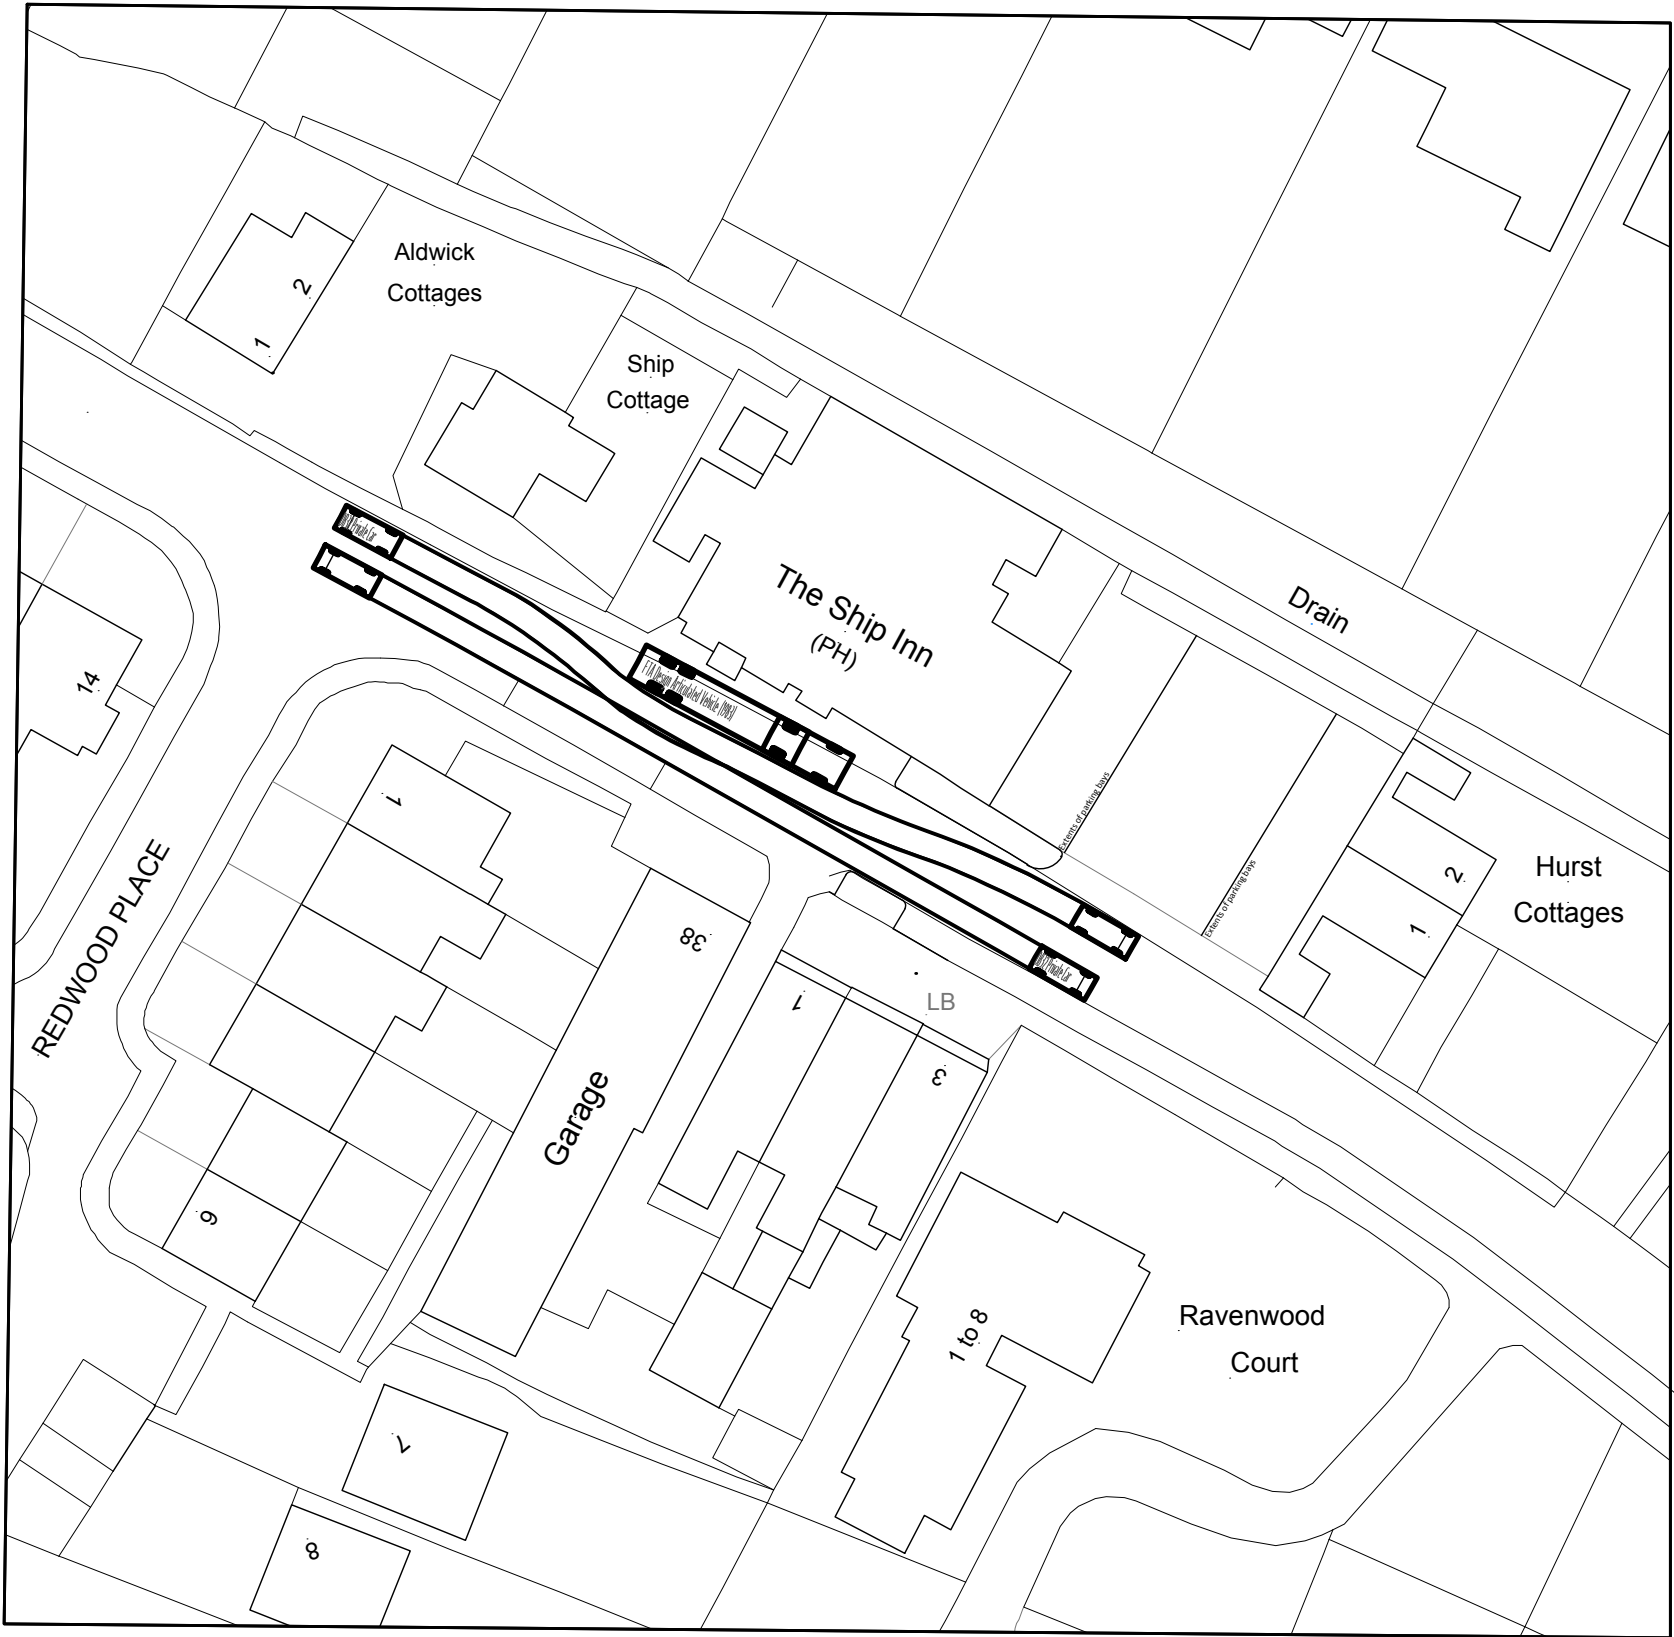
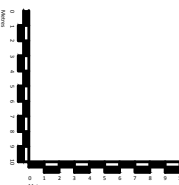


1000 Private Car

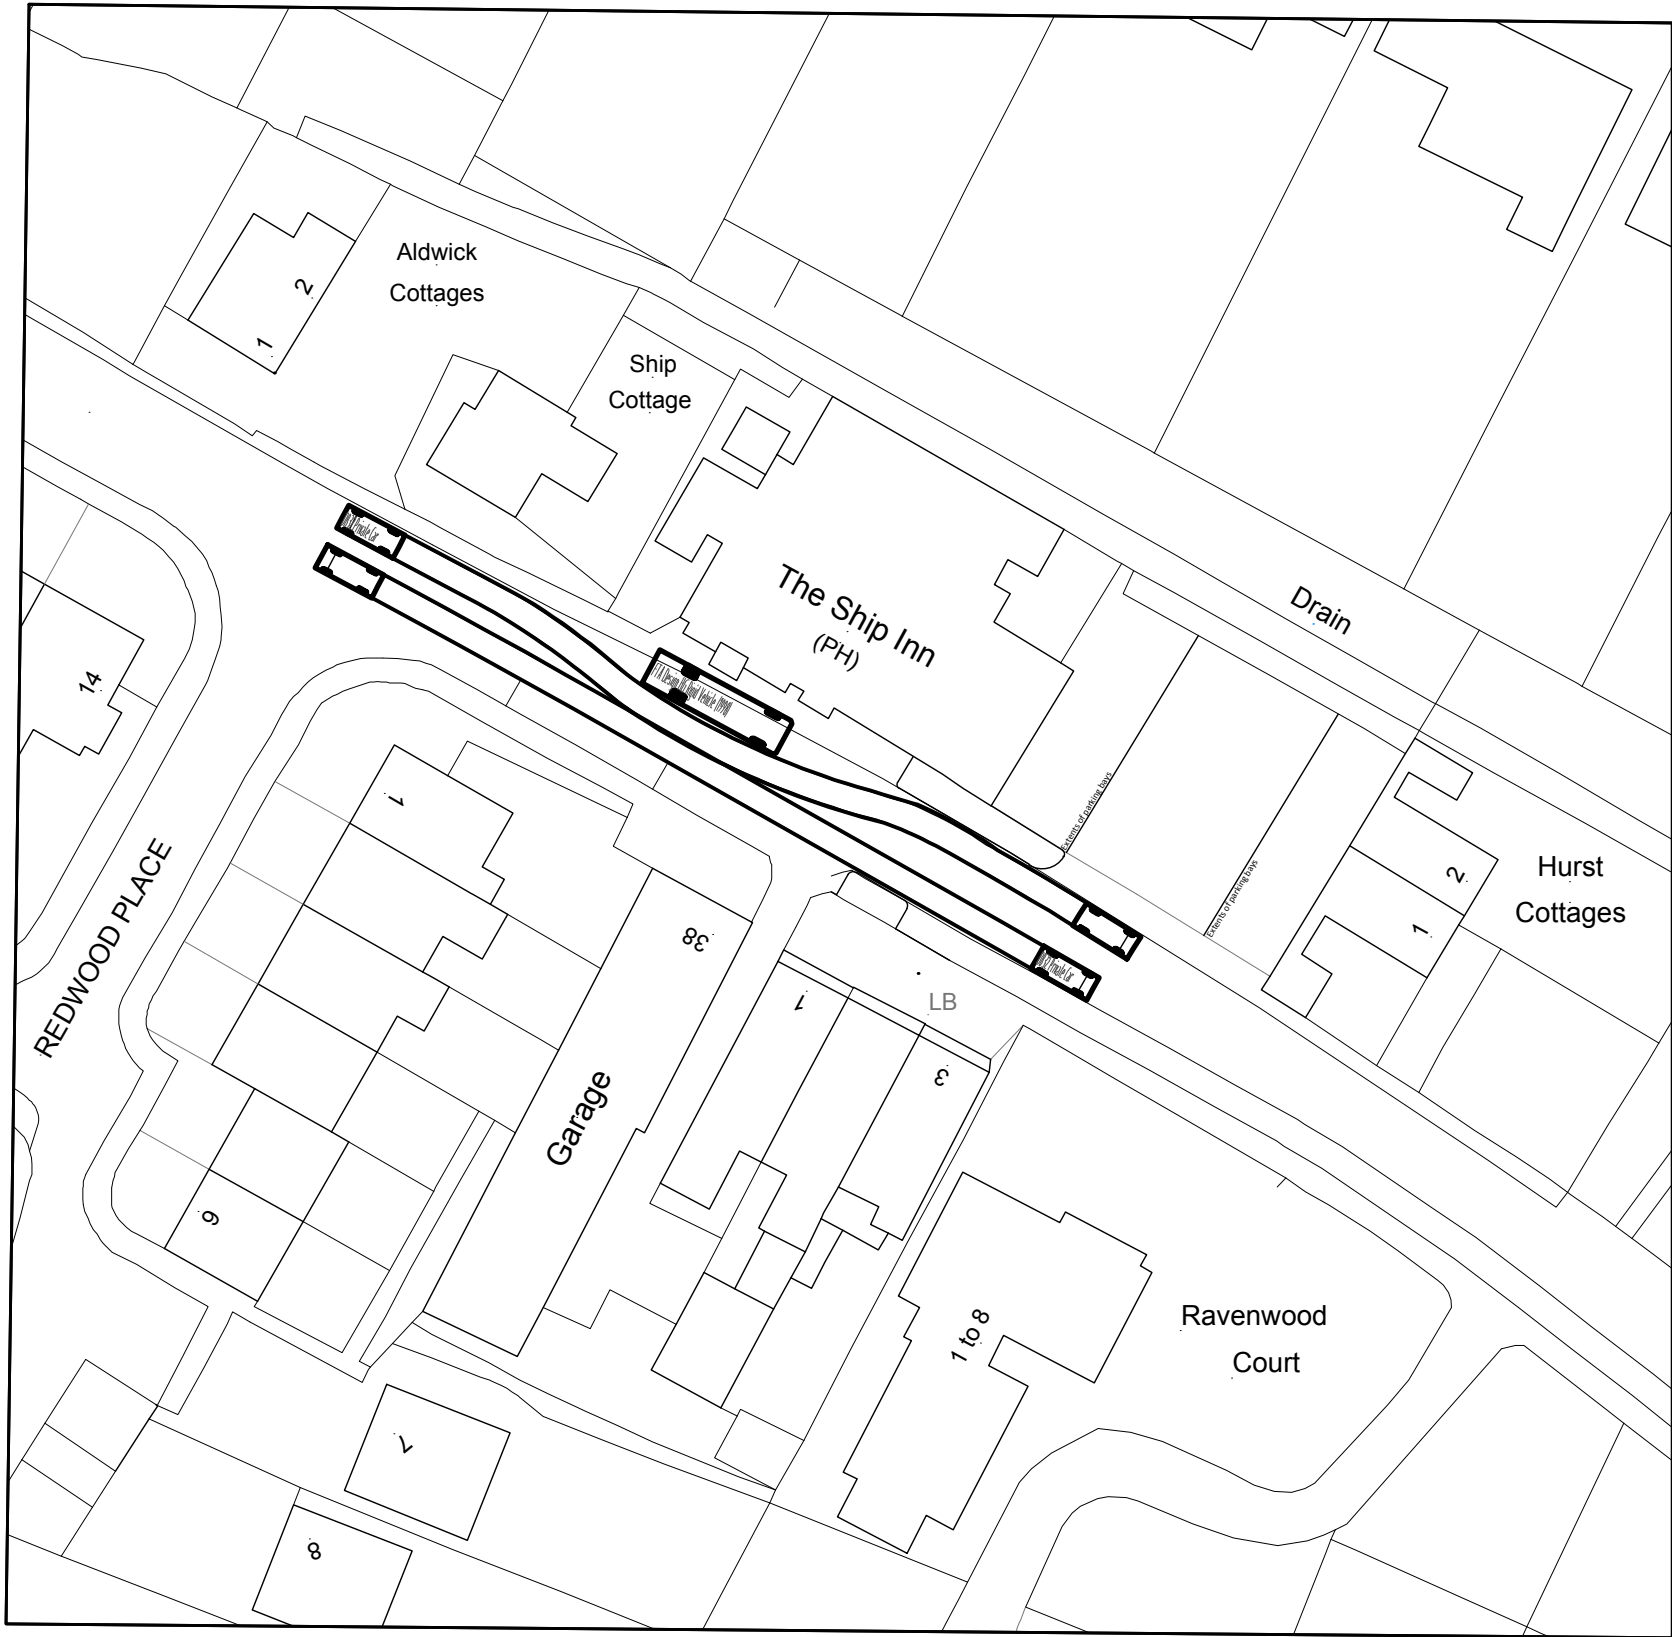

Articulated Deliveries
Vehicle with Cars Passing
scale 1:500 @ A1

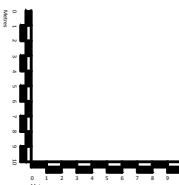

Rigid Deliveries Vehicle
with Cars Passing
scale 1:500 @ A1

REV	DESCRIPTION	DATE	INIT	CHKD
-----	-------------	------	------	------



Client
Surplus Property Investments
Project
The Former Ship Inn, Aldwick Street, Bognor Regis. PO21 3AP
Title
Vehicle Tracking : Cars Passing Delivery Vehicles
Scale
1:500 @ A1
Date
21.07.2020
Drawn By
PAL
Checked By
PM
Project No:
B200038
Drawing No:
B 204
Revision
-

Stewart Court 214a Hagley Road Edgbaston Birmingham B16 9PH
0121 454 1688 birmingham@calfordseaden.co.uk
calfordseaden LLP is a Limited Liability Partnership Registered in England & Wales number OC315838
ORPINGTON | LONDON | BIRMINGHAM | SOUTHEND-ON-SEA | WINCHESTER

calfordseaden.co.uk

VEHICLE TRACKING PLAN-CARS PASSING DELIVERY VEHICLES