



South Elevation (front)



East Elevation

External Finishes

Roof
Roof clad with grey concrete artificial slates

Walls
Walls to be rendered with a proprietary through colour render
Where shown on elevations walls clad with cedar boarding.
Wall adjacent to front entrance clad with stacked slate - Norstone rock panel in Charcoal


Doors and windows
Windows and patio doors to be grey UPVC
Front door to be timber.




North Elevations




West Elevation

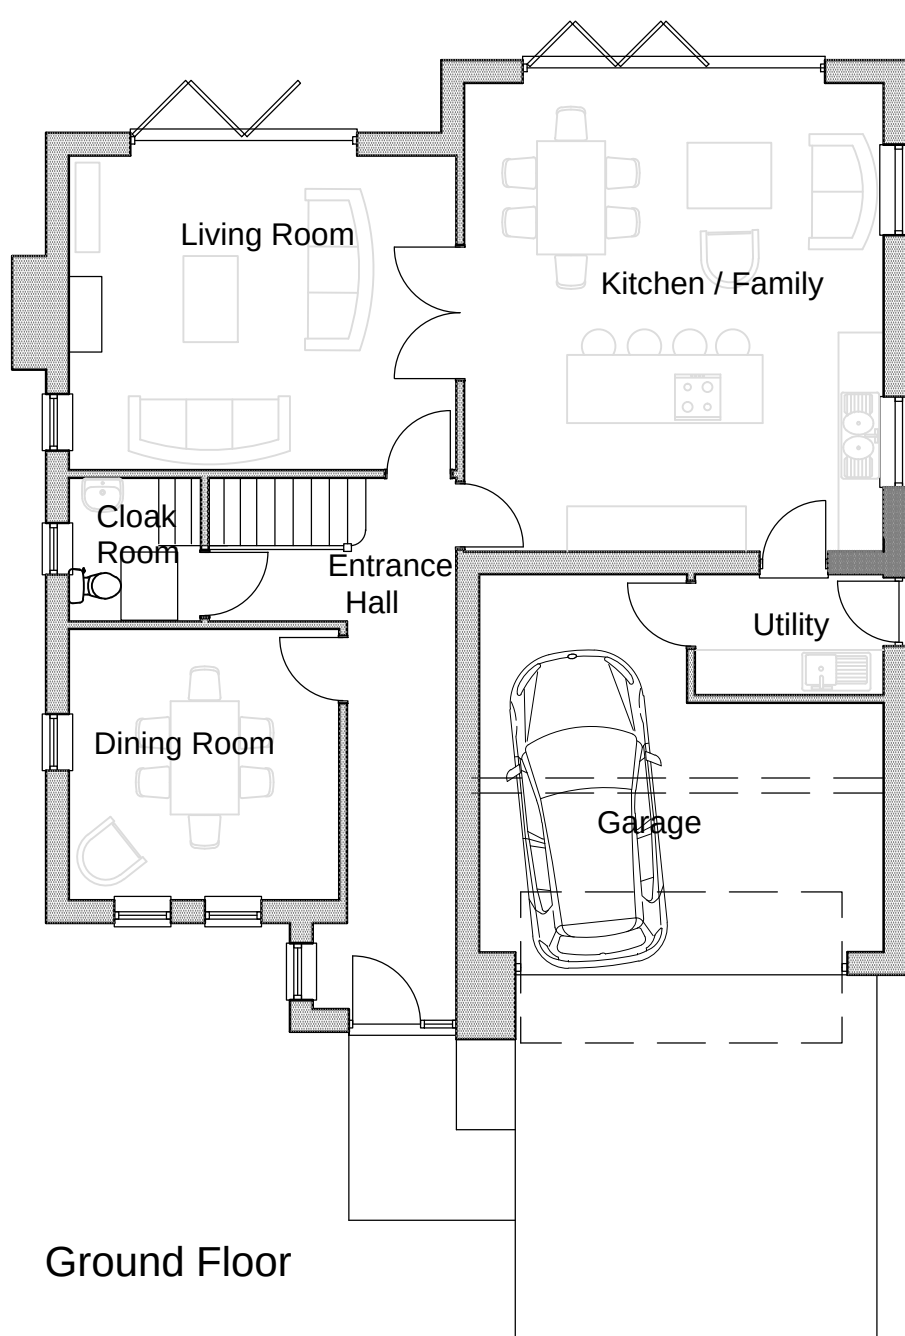


Ground Floor

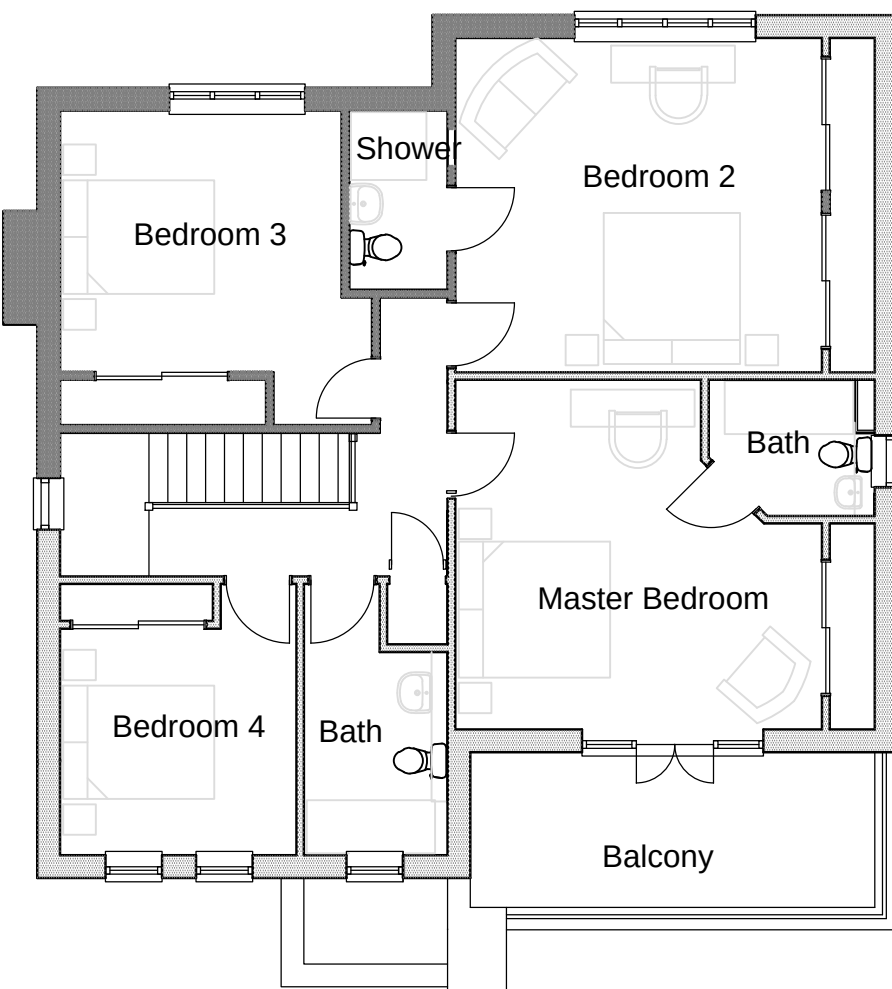

First Floor

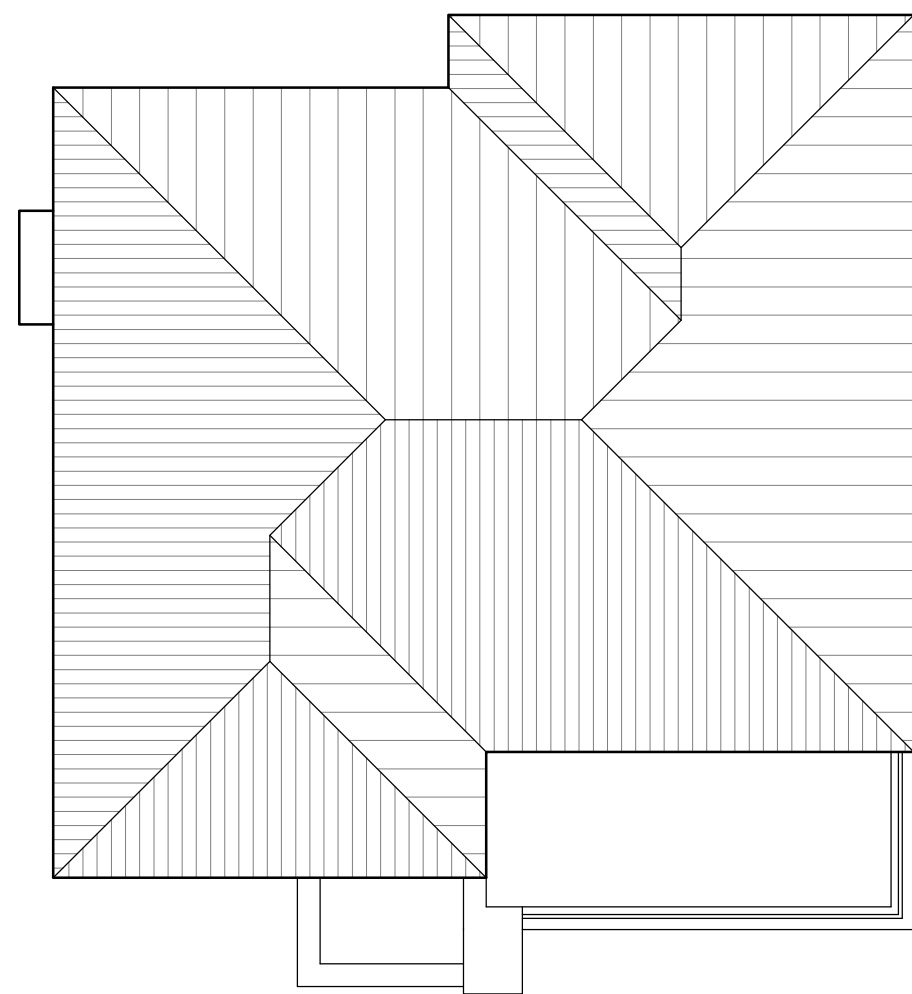

Roof plan

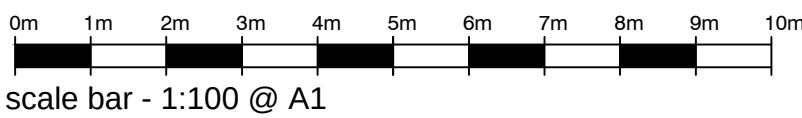


scale bar - 1:100 @ A1

NOTES

DO NOT SCALE OFF THIS DRAWING EXCEPT FOR PLANNING PURPOSES
CHECK ALL DIMENSIONS ON SITE BEFORE ANY WORK IS COMMENCED
ALL GOODS MATERIALS AND WORKMANSHIP MUST CONFORM WITH CURRENT BUILDING REGULATIONS, BRITISH STANDARDS AND CODES OF PRACTICE
COPYRIGHT OF THIS DRAWING IS RETAINED BY THE ARCHITECT AND IT MUST NOT BE REPRODUCED WITHOUT WRITTEN CONSENT

B	11/6/2018	GM	Planning issue
A	15/12/2018	GM	Minor amendments

REV	DATE	BY	AMENDMENT
-----	------	----	-----------

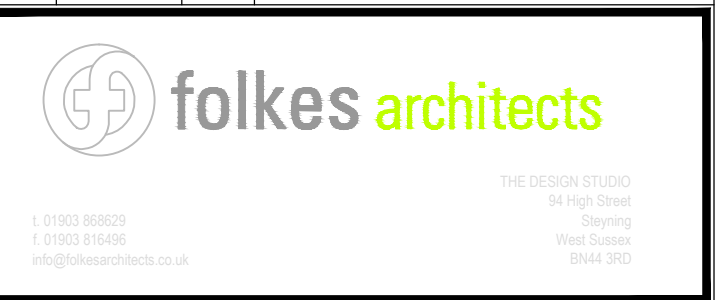

folkes architects

1 01905 88800
1 01905 81640
info@folkesarchitects.co.uk

THE DESIGN STUDIO
84 High Street
Spalding
West Lindsey
LN41 9EQ

CLIENT
Oliver Designer Homes

JOB TITLE
Proposed Residential Development at
Wychwood Close Aldwick

DRAWING TITLE
Proposed Plans and Elevations

DATE	SCALE	DRAWN BY	GIM
Nov 2016	1:100 @ A1	CHECKED BY	

JOB NO.	DRAWING NO.	REVISION
1685	2.02	B