



NOTES

DO NOT SCALE OFF THIS DRAWING. EXCEPT FOR PLANNING PURPOSES, CHECK ALL DIMENSIONS ON SITE BEFORE ANY WORK IS COMMENCED. MATERIALS AND WORKMANSHIP MUST CONFORM WITH CURRENT BUILDING REGULATIONS, BRITISH STANDARDS AND CODES OF PRACTICE. COPYRIGHT OF THIS DRAWING IS RETAINED BY THE ARCHITECT AND IT MUST NOT BE REPRODUCED WITHOUT WRITTEN CONSENT.

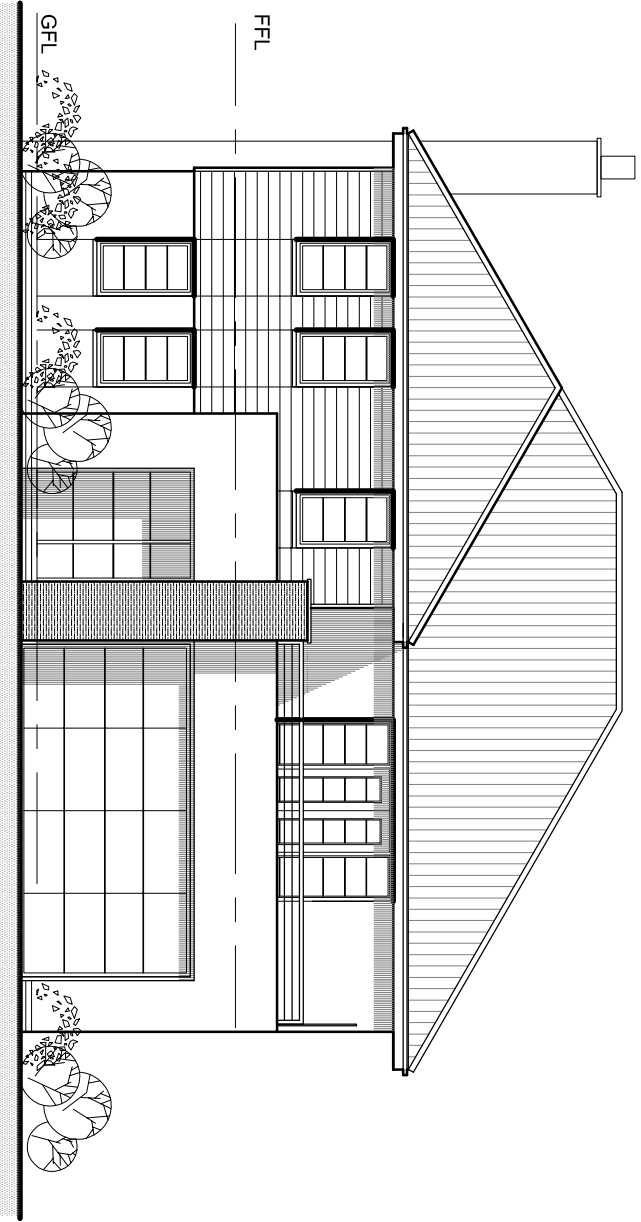

South Elevation (front)

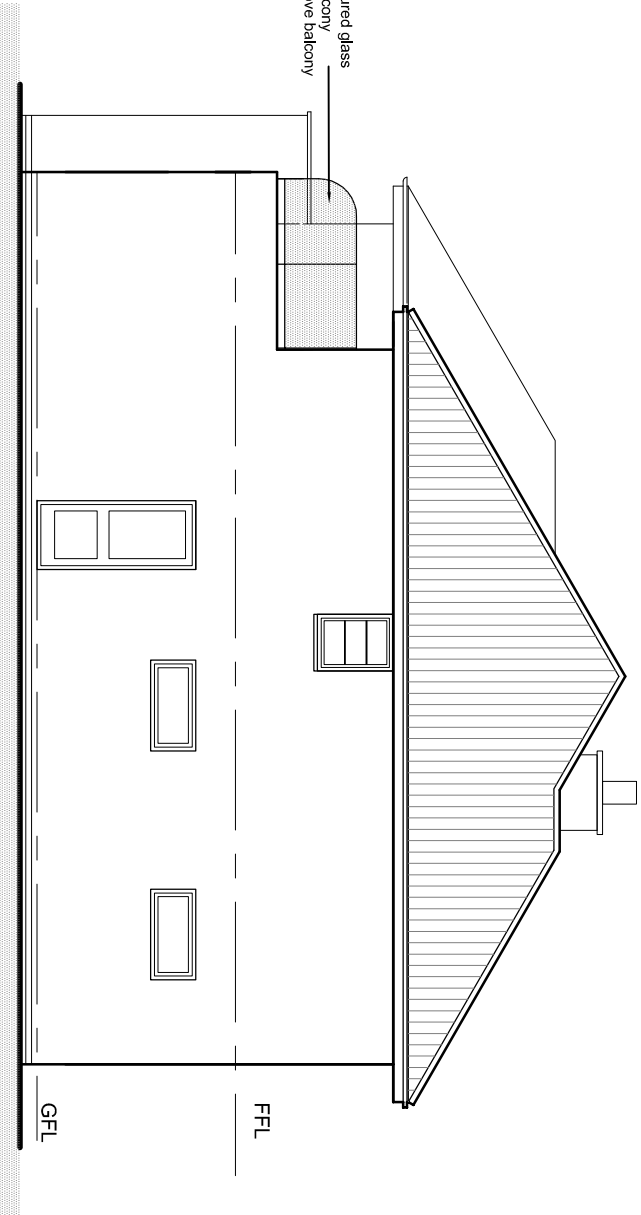

East Elevation

External Finishes

Roof


Roof clad with grey concrete artificial slates

Walls


Walls to be rendered with a proprietary through colour render
Where shown on elevations walls clad with cedar | boarding.
Wall adjacent to front entrance clad with stacked slate - Norstone rock panel in Charcoal

Doors and windows


Windows and patio doors to be grey UPVC
Front door to be timber.

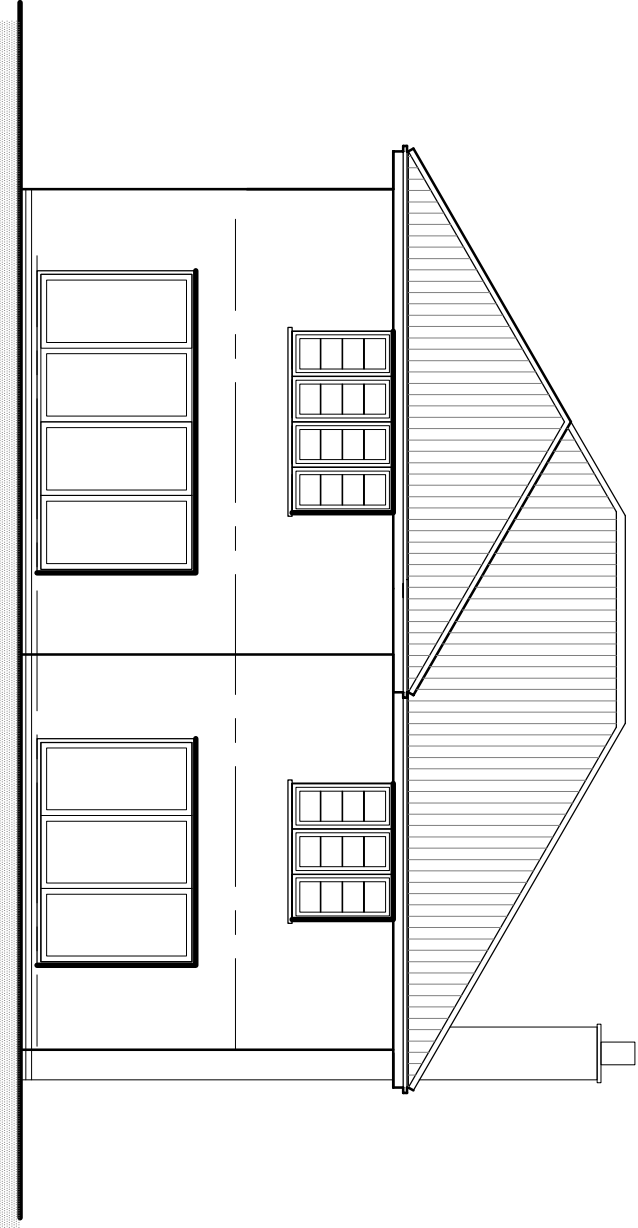


North Elevations

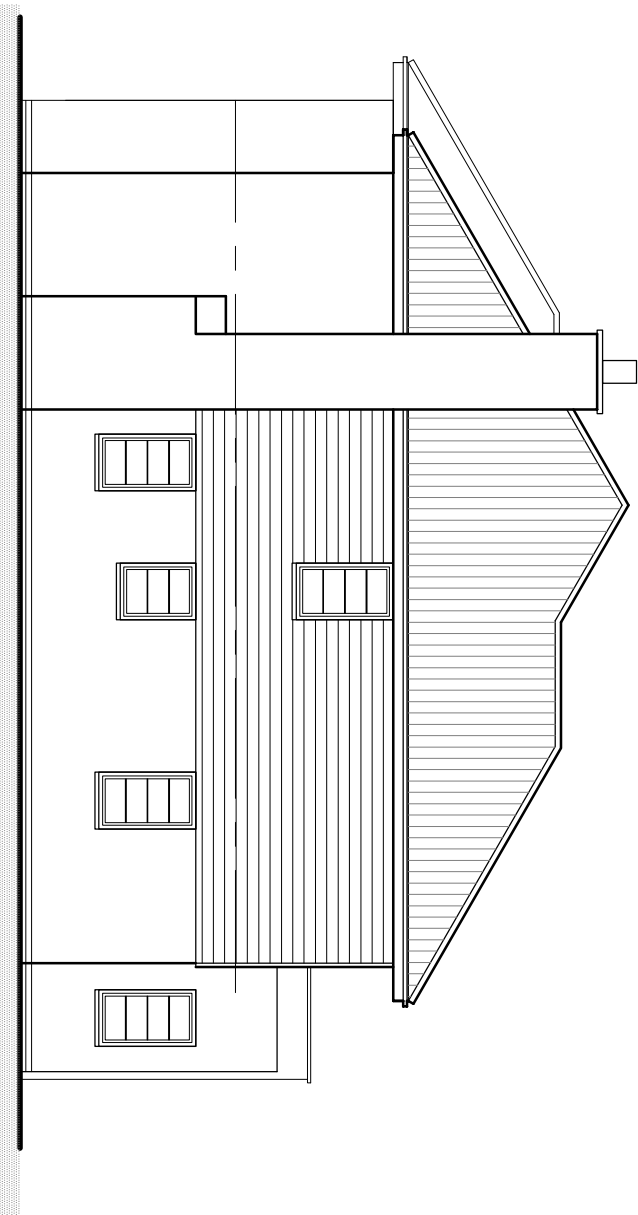


West Elevation

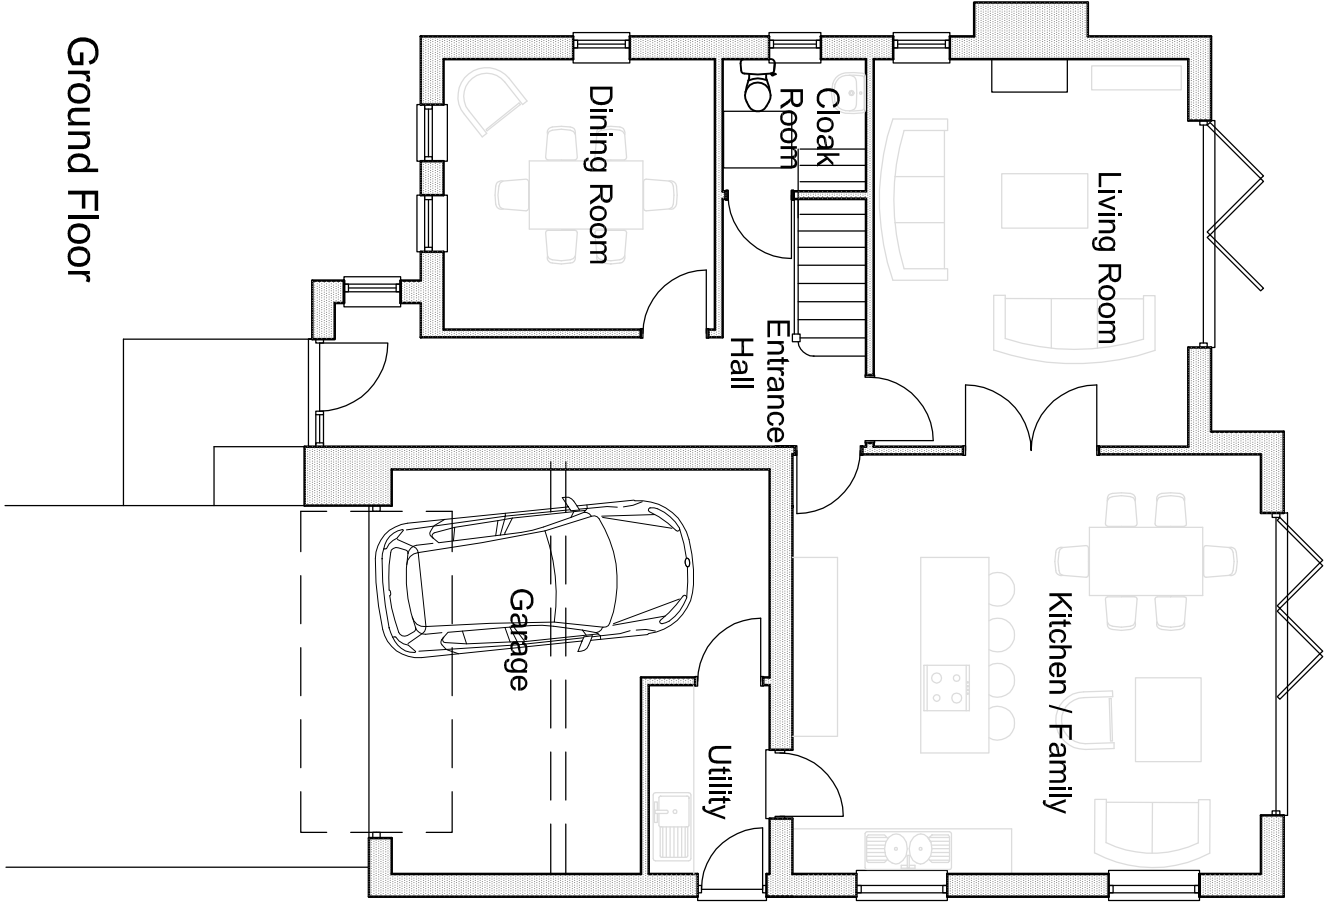

Ground Floor

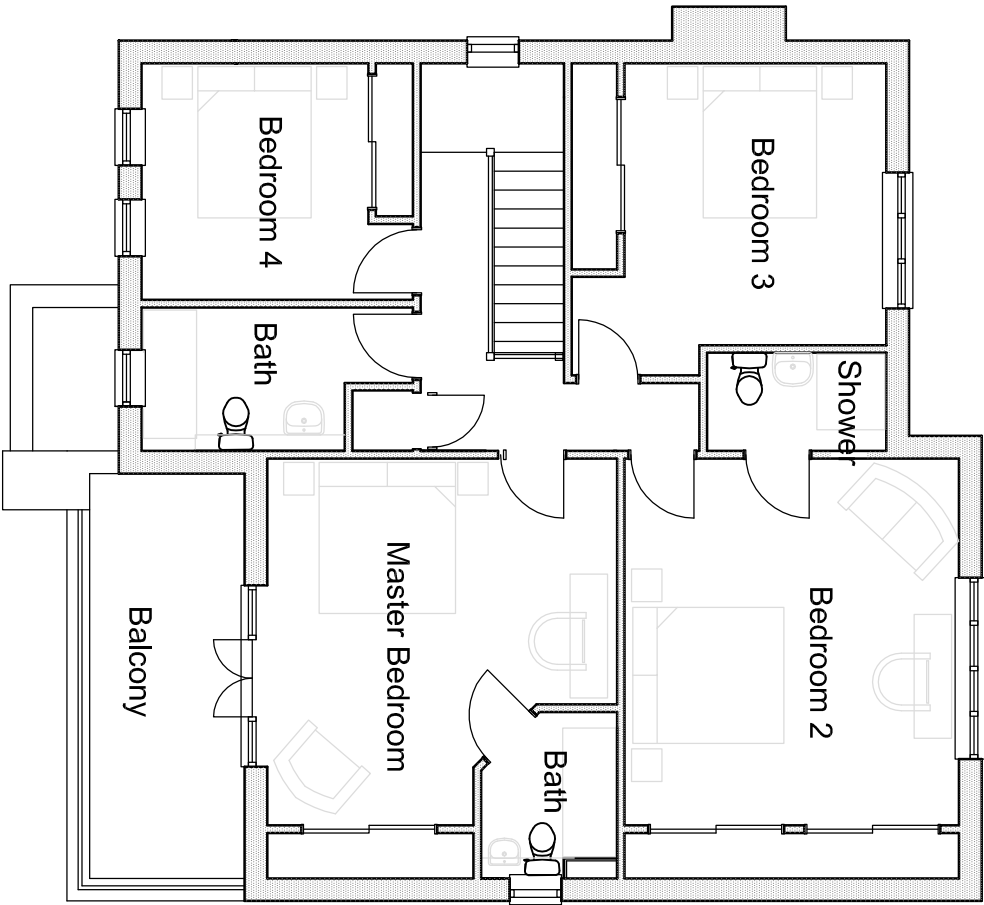

First Floor

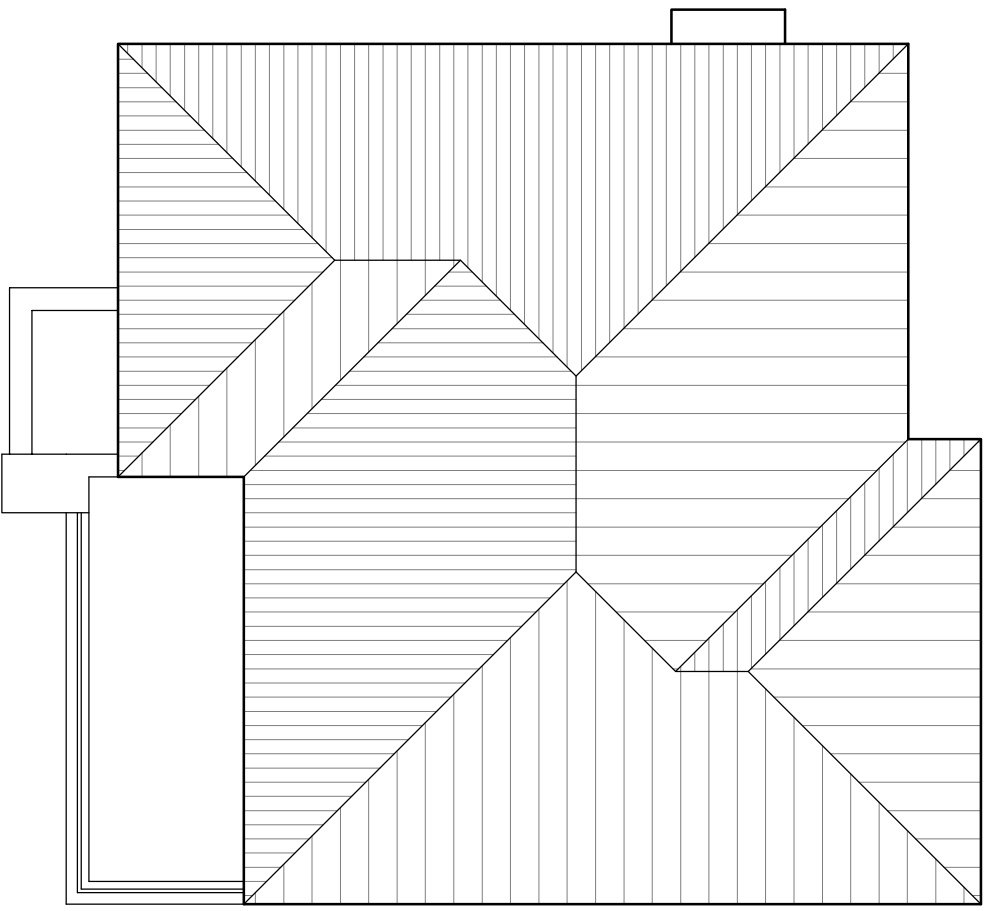

Roof plan



folkes architects
Architects and Interior Designers
01206 353535
info@folkesarchitects.co.uk

CLIENT
Oliver Designer Homes

JOB TITLE
Proposed Residential Development at
Wychwood Close Aldwick

DRAWING TITLE

Proposed Plans and Elevations

DATE	SCALE	DRAWN BY	CHECKED BY
Nov 2016	1:100 @ A1	GM	
JOB NO.	DRAWING NO.	REVISION	
1685	2.02	C	