



REAR ELEVATION
EXISTING ELEVATIONS




SIDE ELEVATION



FRONT ELEVATION




PROPOSED ELEVATIONS

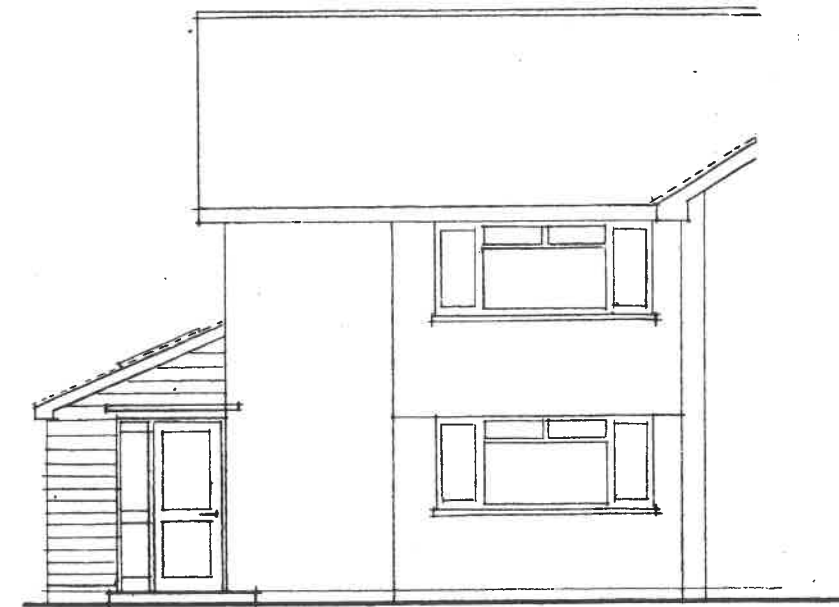

MATERIALS

- ROOF: INTERLOCKING CONCRETE TILES
GUTTERS TO MATCH EXISTING
VELUX ROOF WINDOWS
- WALLS: CEDRAL WEATHERBOARDING
COLOUR: GREY BROWN CO3
- WINDOWS/
DOORS: WHITE PVCU DOUBLE
GLAZED

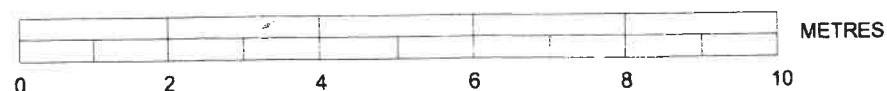

1:100

SINGLE STOREY SIDE EXTENSION
35 BLONDELL DRIVE, ALDWICK