



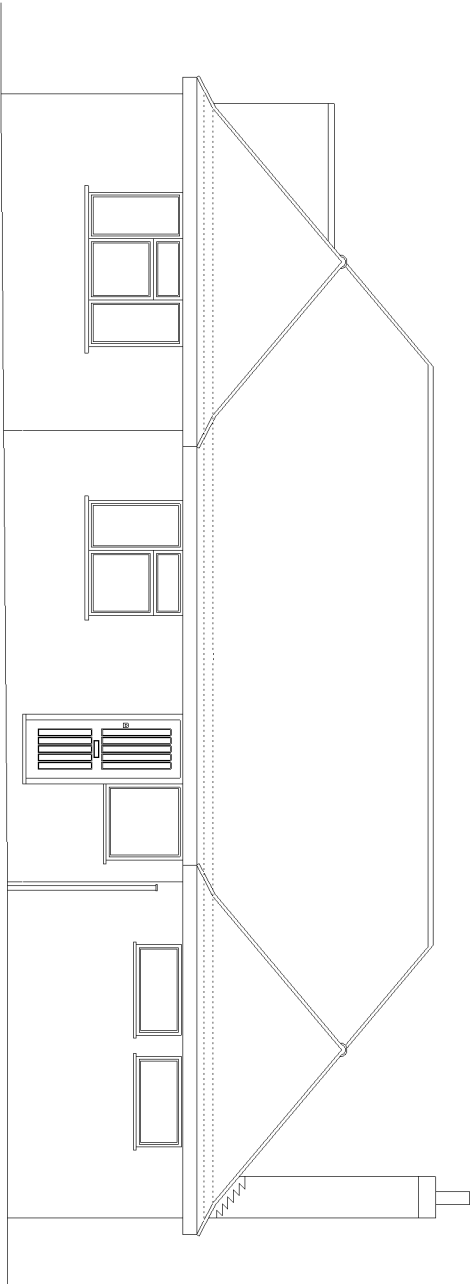


Side Elevation(west)

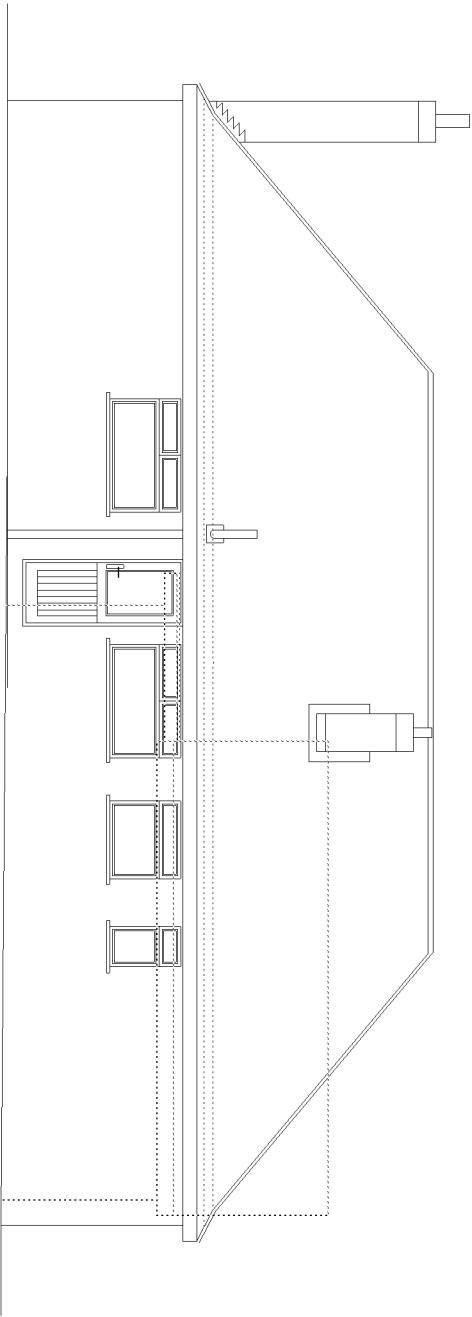


Side Elevation(east)

SCALE 1:100

SCALE 1:100

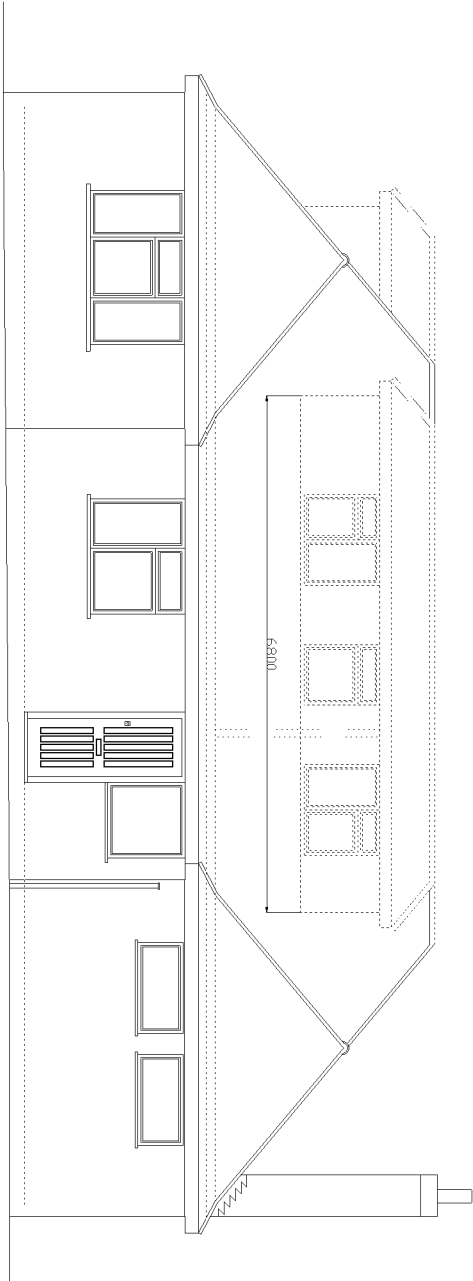

Proposed Side Elevation(west)

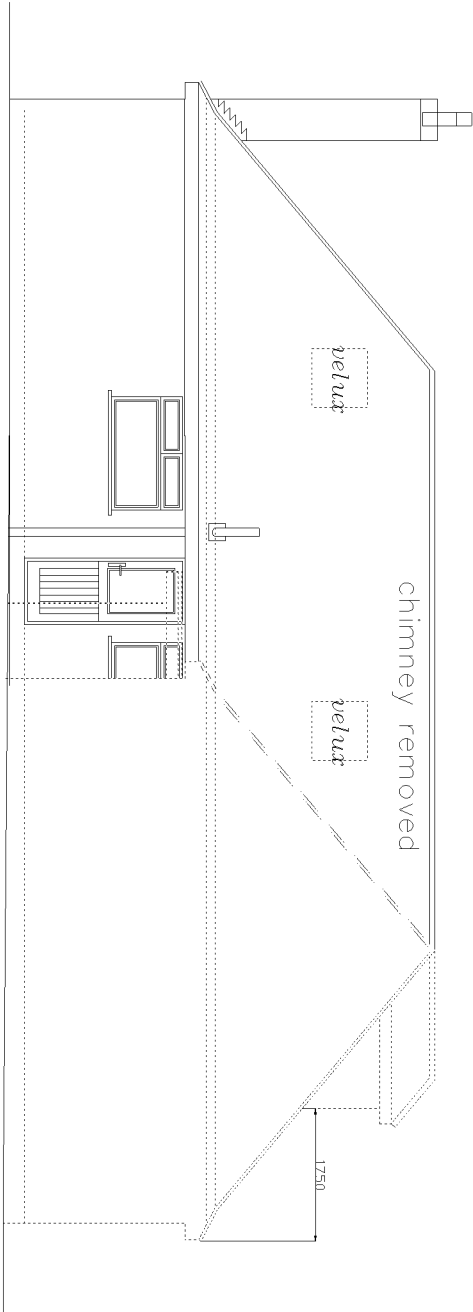

Proposed Side Elevation(east)