


NOTES:

This drawing has been prepared for the purpose of Planning and/or Building Regulations approval only, and is not to be used for any other purpose.

All dimensions to be checked on site and any discrepancy notified to The Martin Ralph Group. Written dimensions are to be used in preference to scaled dimensions.

This drawing is the property of The Martin Ralph Group and must not be reproduced, in part or whole, or deviated from, without their permission.

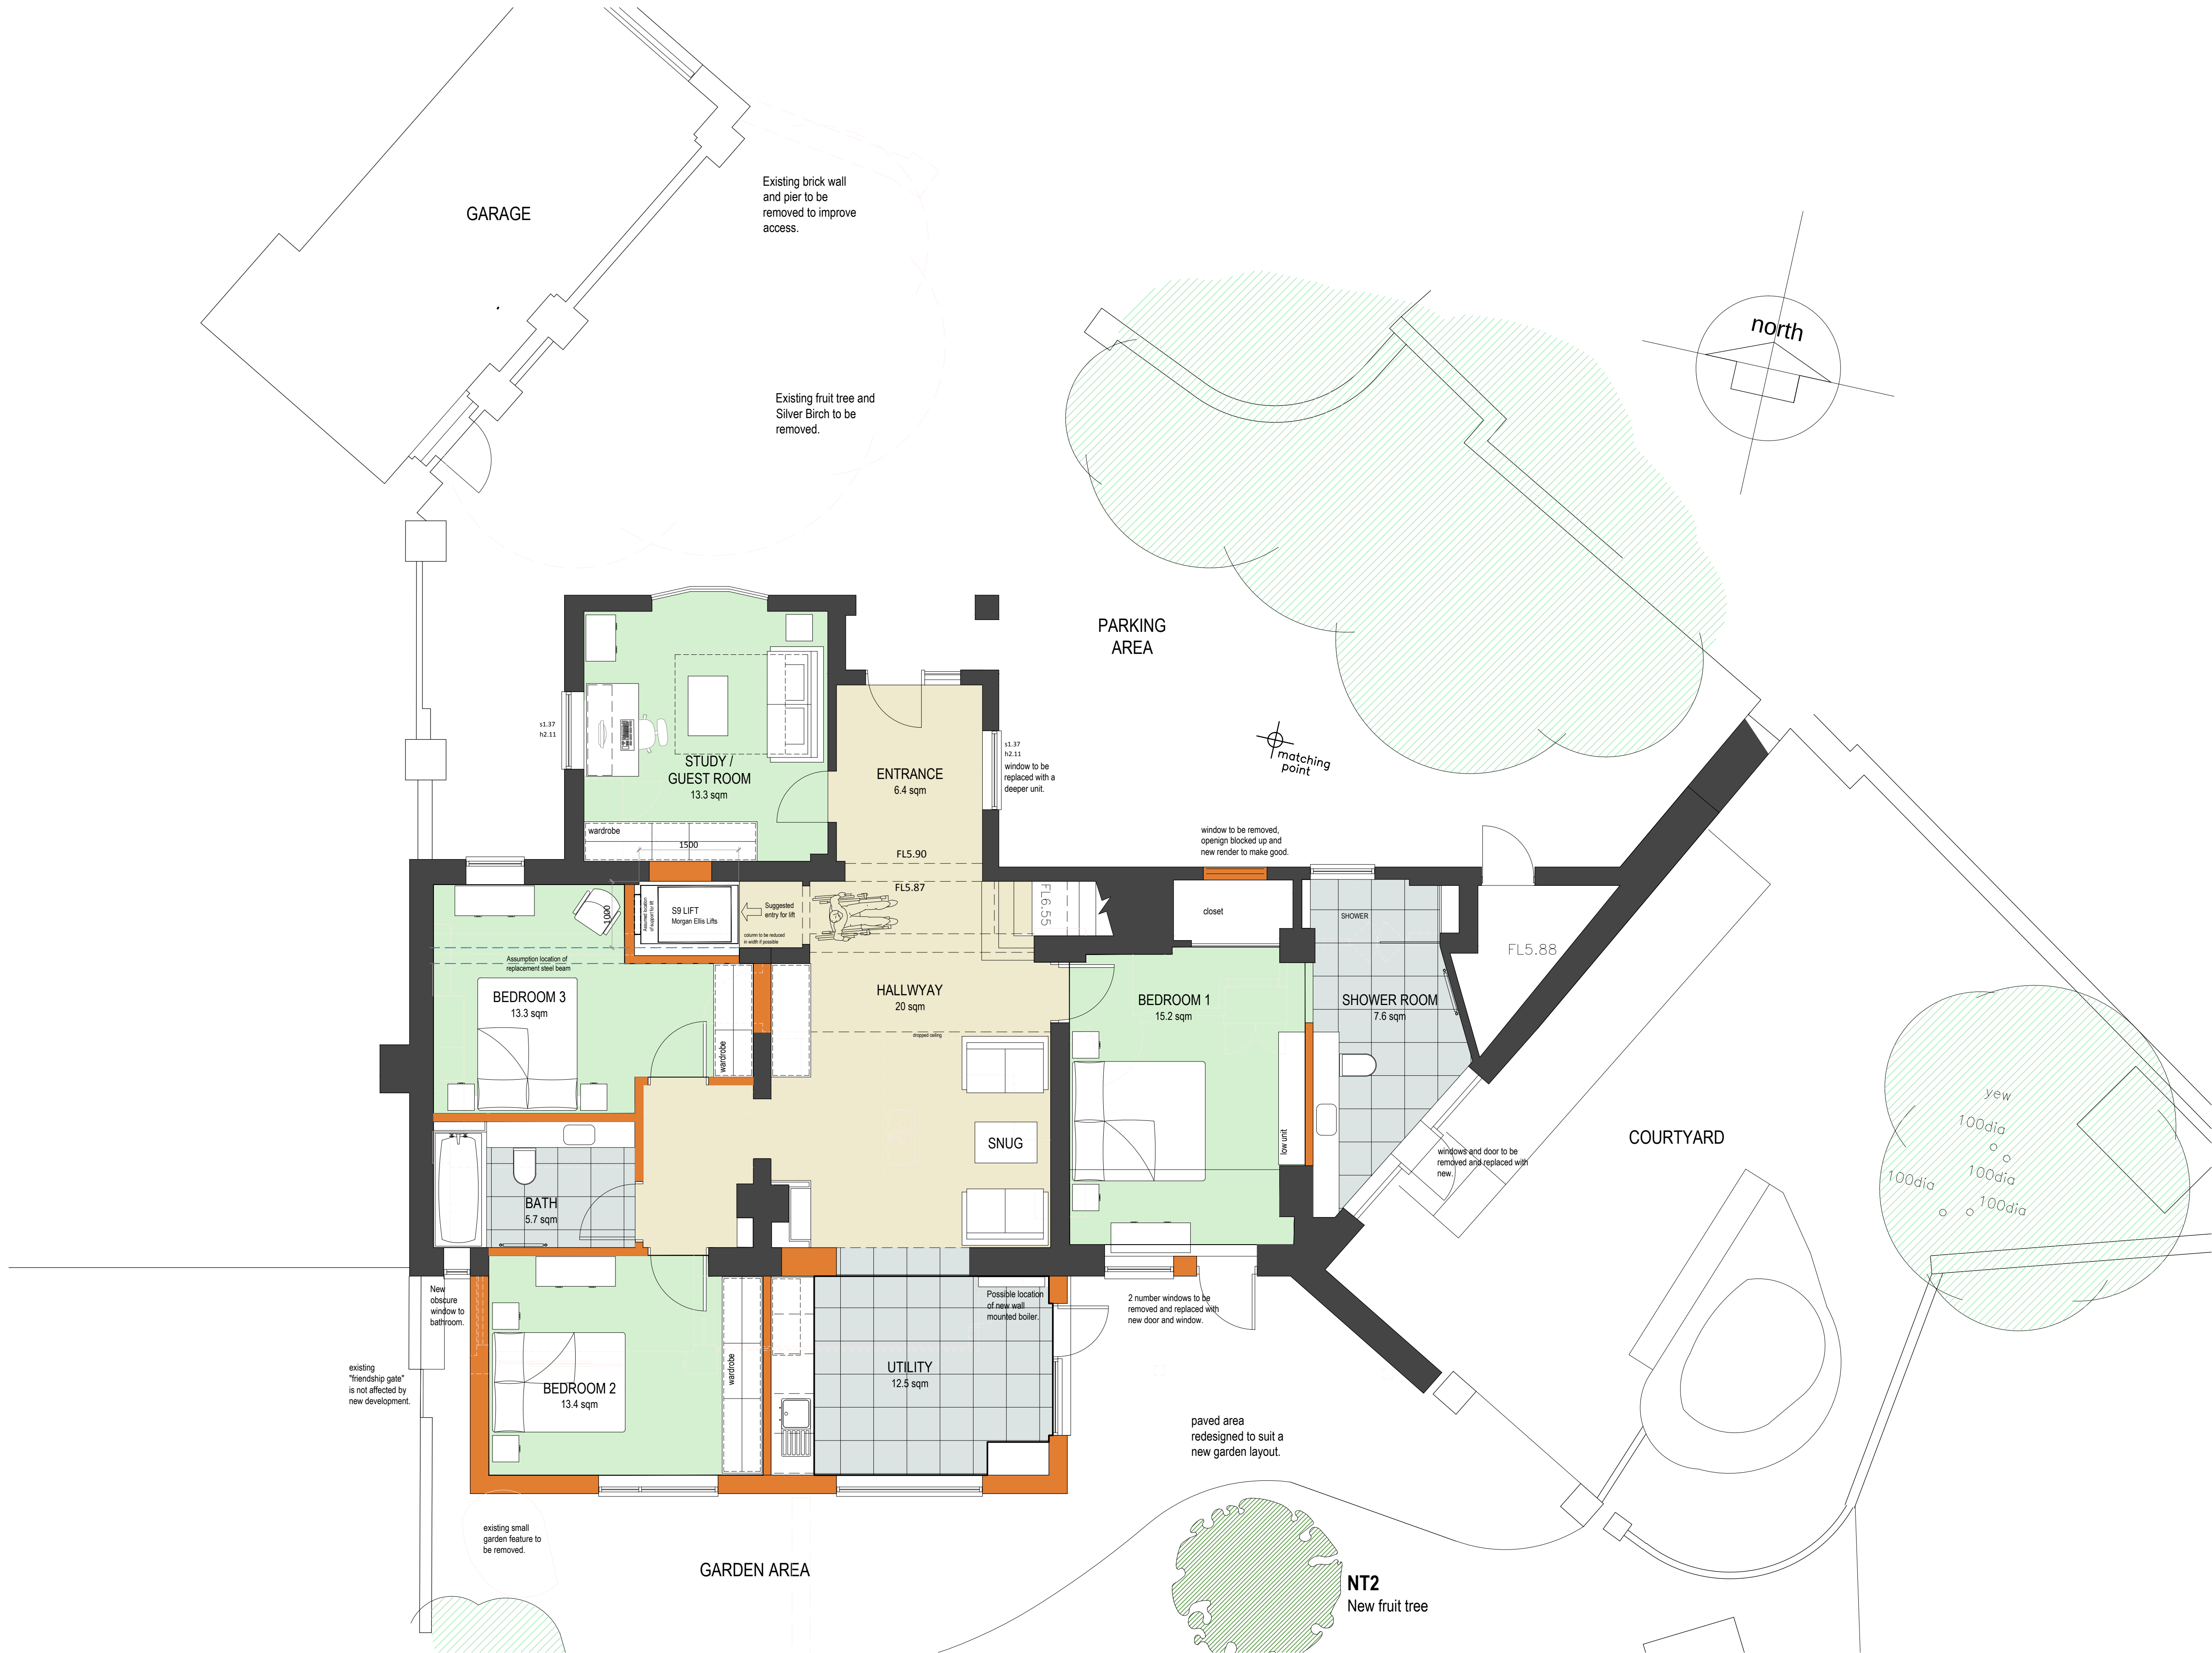

Items to be demolished are shown in dotted red lines

AMENDMENTS	DATE
C	DESCRIPTION CHANGED 31.07.18
B	PLANNING APPLICATION 25.06.18
A	Layout updated 01.06.18

CLIENT
BOB & ELIZABETH WATERHOUSE
THE BOATHOUSE,
14 CRAIGWEIL MANOR, ALDWICK,
WEST SUSSEX, PO21 4DJ.

PROJECT
ALTERATIONS TO THE BOATHOUSE.
REAR EXTENSION AND FIRST FLOOR BALCONY. REMOVAL OF BRICK PIER AND 2 TREES AT FRONT

DRAWING TITLE
GROUND FLOOR LAYOUT AS PROPOSED

DATE
MAY 2018

SCALE
1:50 @ A1 1:100 @ A3

DRAWING No.	REVISION
18A_010 005	C

MARTIN RALPH ARCHITECTS
RIBA CHARTERED ARCHITECTS
Chartered Practice
Part of **THE MARTIN RALPH GROUP**

11 Dragoon House Hussar Court Brambles Business Park Portsmouth Hampshire PO7 7SF	www.martinralph.co.uk info@martinralph.co.uk T. 023 9225 7711 F. 023 9225 7712
--	--

GROUND FLOOR - AS PROPOSED

1:50

THE BOATHOUSE, ALDWICK