


NOTES:

Dimensions to be checked on site before commencing work.
Any discrepancies shall be reported to the architect immediately.


Do not scale from these drawings except for planning purposes.
Use figured dimensions only.

Where applicable this drawing is to be read in conjunction with other consultants drawings.


This drawing is the copyright of hda projects ltd.

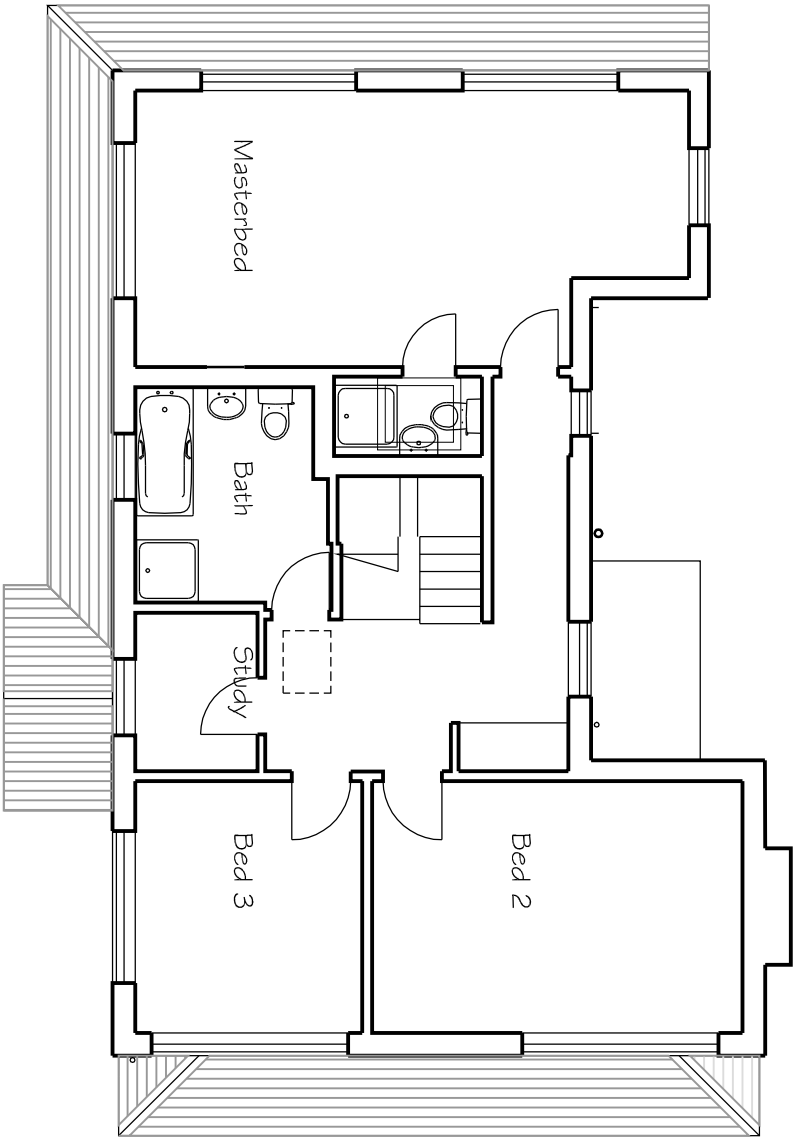

First Floor Plan

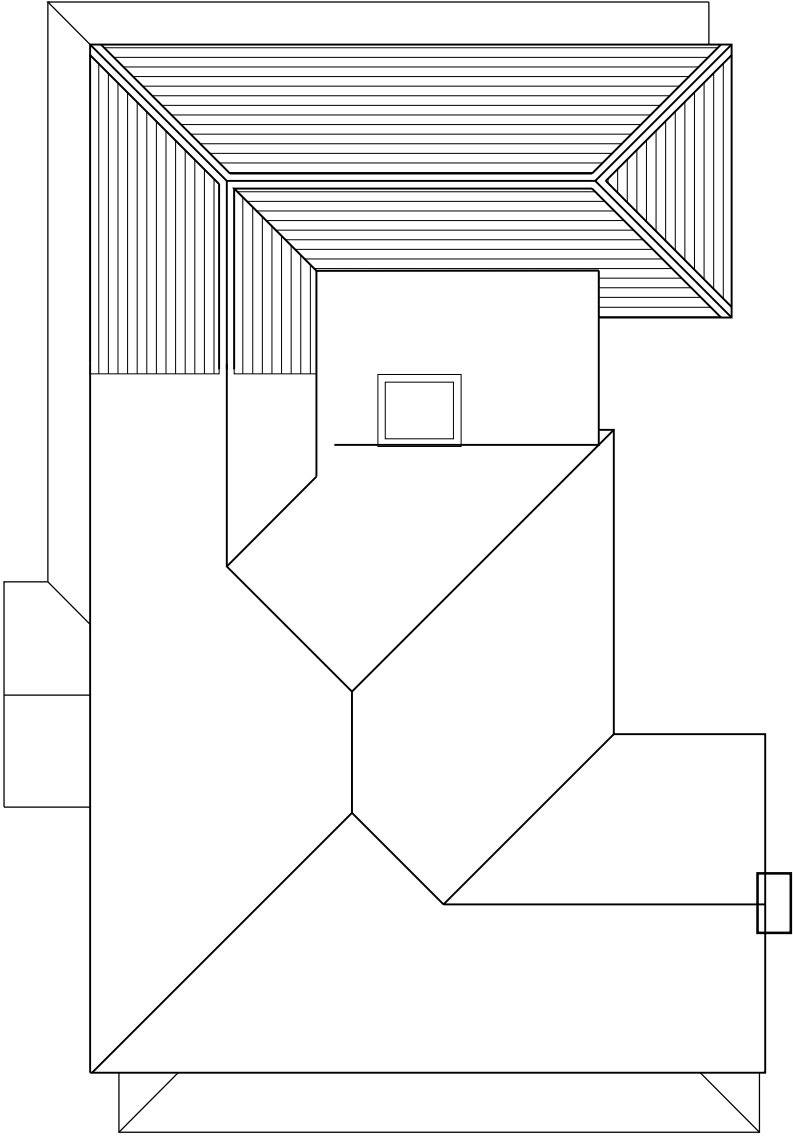

Roof Plan

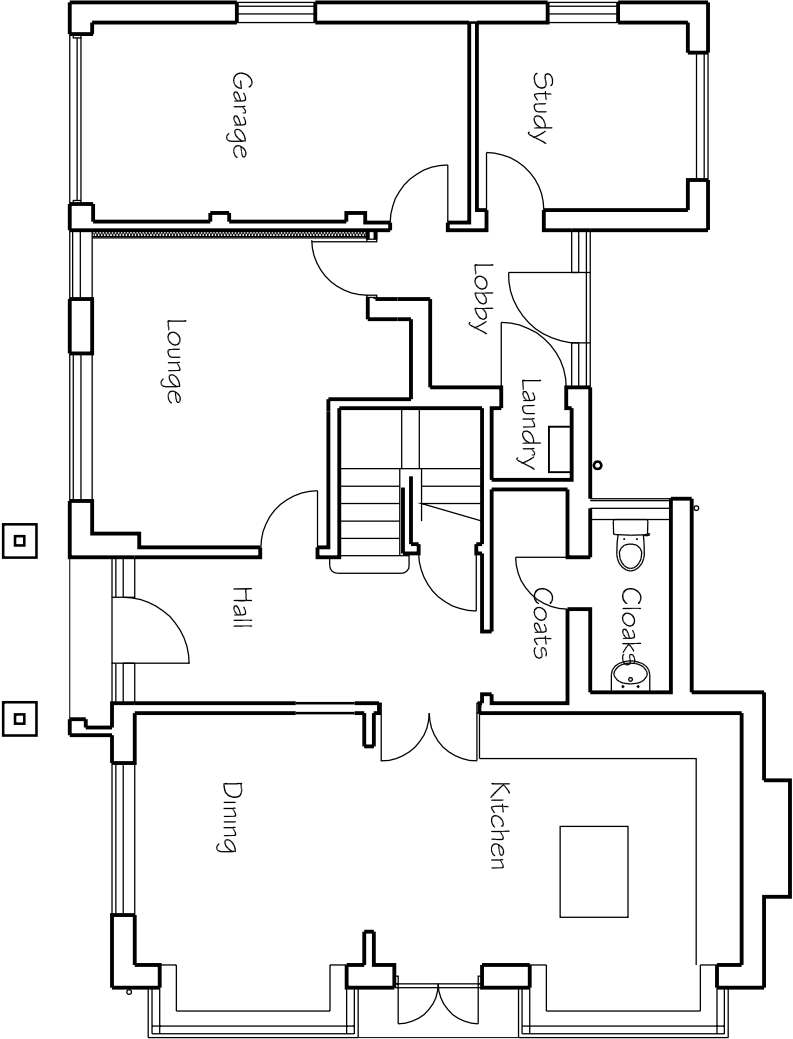

Ground Floor Plan

Rev	Date	Amendment
-----	------	-----------

hda projects

6 The Old Four Mill, Queen Street, Emsworth,
Hampshire PO 9 3BN
Tel: +44 (0) 1243 373955 Mob: 077661287017
e-mail: hdaprojects@hdauk.net

For

Mr+Mrs L Bennett

Project

12 St Richards Way
Aldwick
Boynor Regis
PO21 3BD

Title

Plans as Proposed

Date	Drawn	Scale	Checked
Jan 2013	wfm	1 : 100 @ A3	
Job Number	Prefix	Drawing Number	Revision
1239	P	04	