




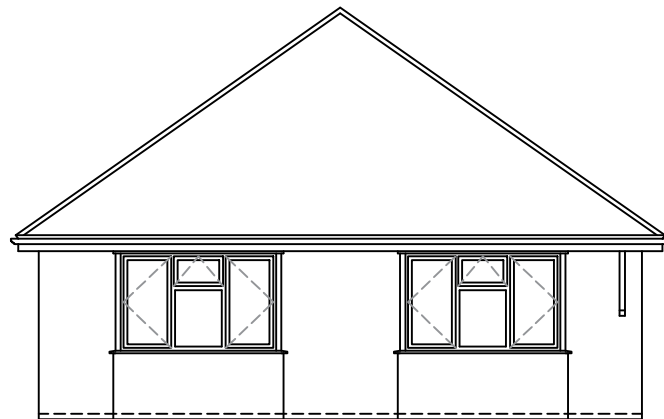

FRONT ELEVATION

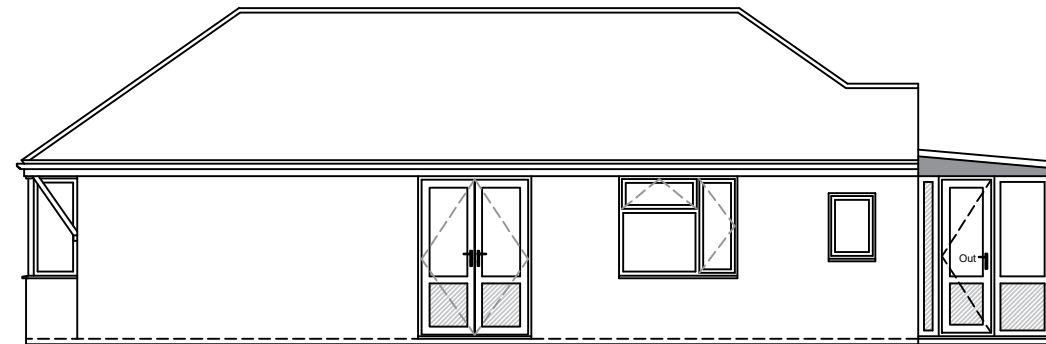

LEFT HAND SIDE ELEVATION

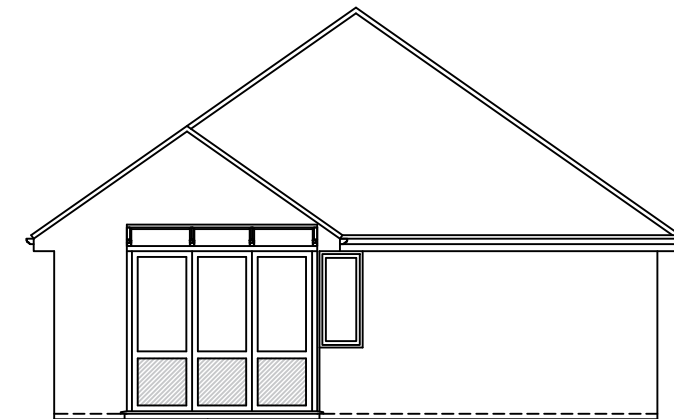


REAR ELEVATION

▨ = PVCu solid white panels

■ = PVCu Stud Infill panel.

Plan

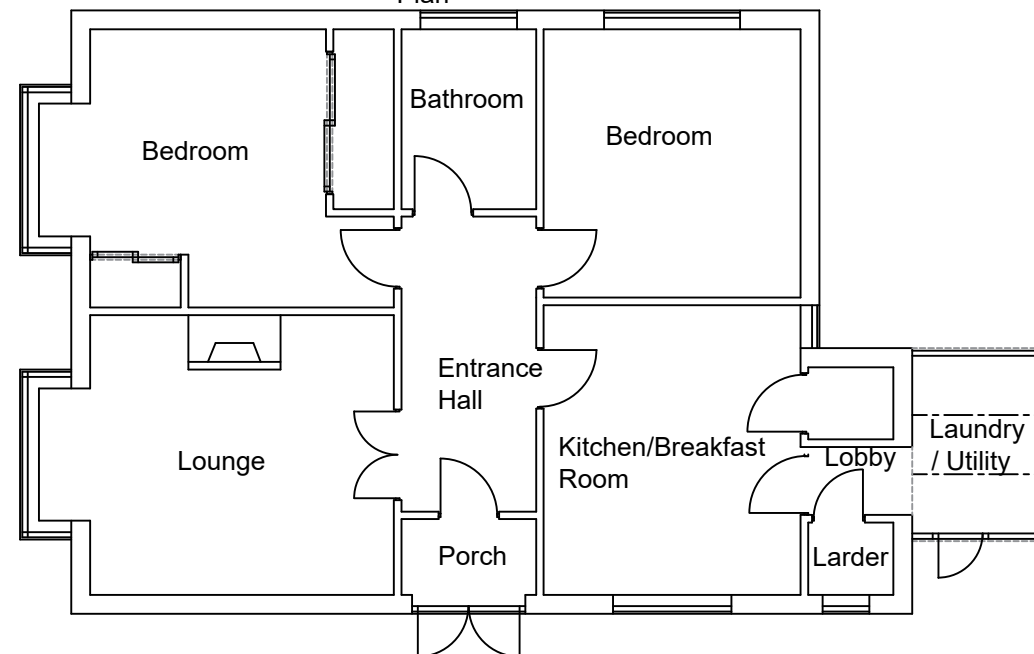

Notes:
Any drawings or plans depicted make no allowance for the provision of any tie bars within the roof of the proposed conservatory. This can only be determined once the roof is put into manufacture.

These drawings are the property of Anglian Home Improvements and must not be used, distributed, loaned or copied without the express permission of Anglian Home Improvements.
All dimensions are in millimetres (mm) unless noted otherwise.
Do not use for base laying purposes

Produced on A3 paper

4 3 2 1 0 1:50 Scale Bar 1:100 0 1 2 3 4 5 6 7 8 9 10

Rev.	Date	Description	Initials

Most Popular Design
TELEPHONE: 0845 437 3600

Drawing title: **Existing Plan and Elevations**

CONTRACT No. : **900/01766**

Page 1 of 2

Proposed: **PVCu Conservatory**
at: **22 ROBINS DRIVE
BOGNOR REGIS
WEST SUSSEX
PO21 3BL**

For :..... **MRS M HAYES**

Drawers initials: **PN**

Scale : **1:100**

Date: **14/01/19**