


REF 1

STRANGE GARDEN

GARDEN VIEW

NOT TO SCALE

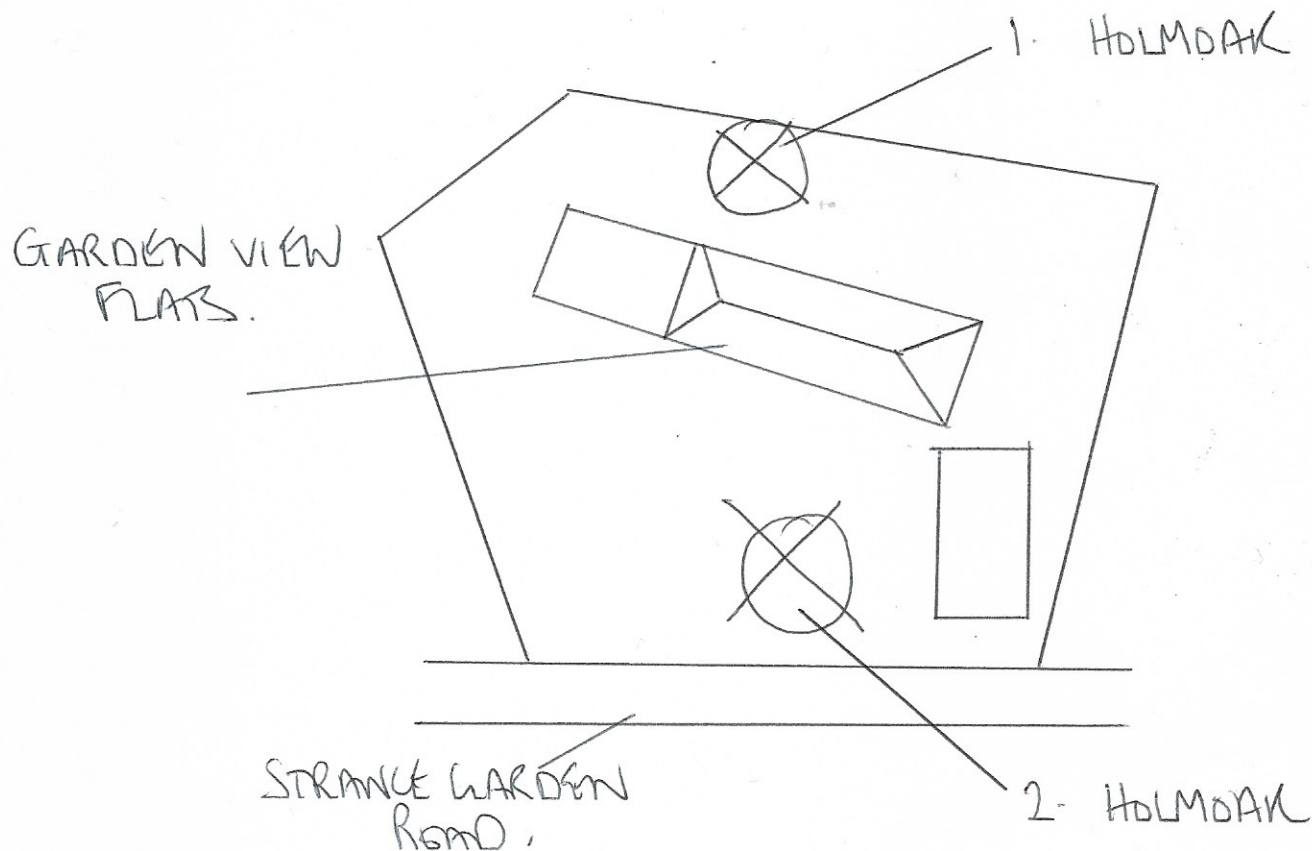

1. 1X HOLMOAK TO CROWN LIFT UP TO 4 METERS
2. 1X HOLMOAK TO REDUCE ALL LIMBS AT 3 METERS TO REDUCE BY 1.5 METERS TO LEAVE 1.5 METERS.