


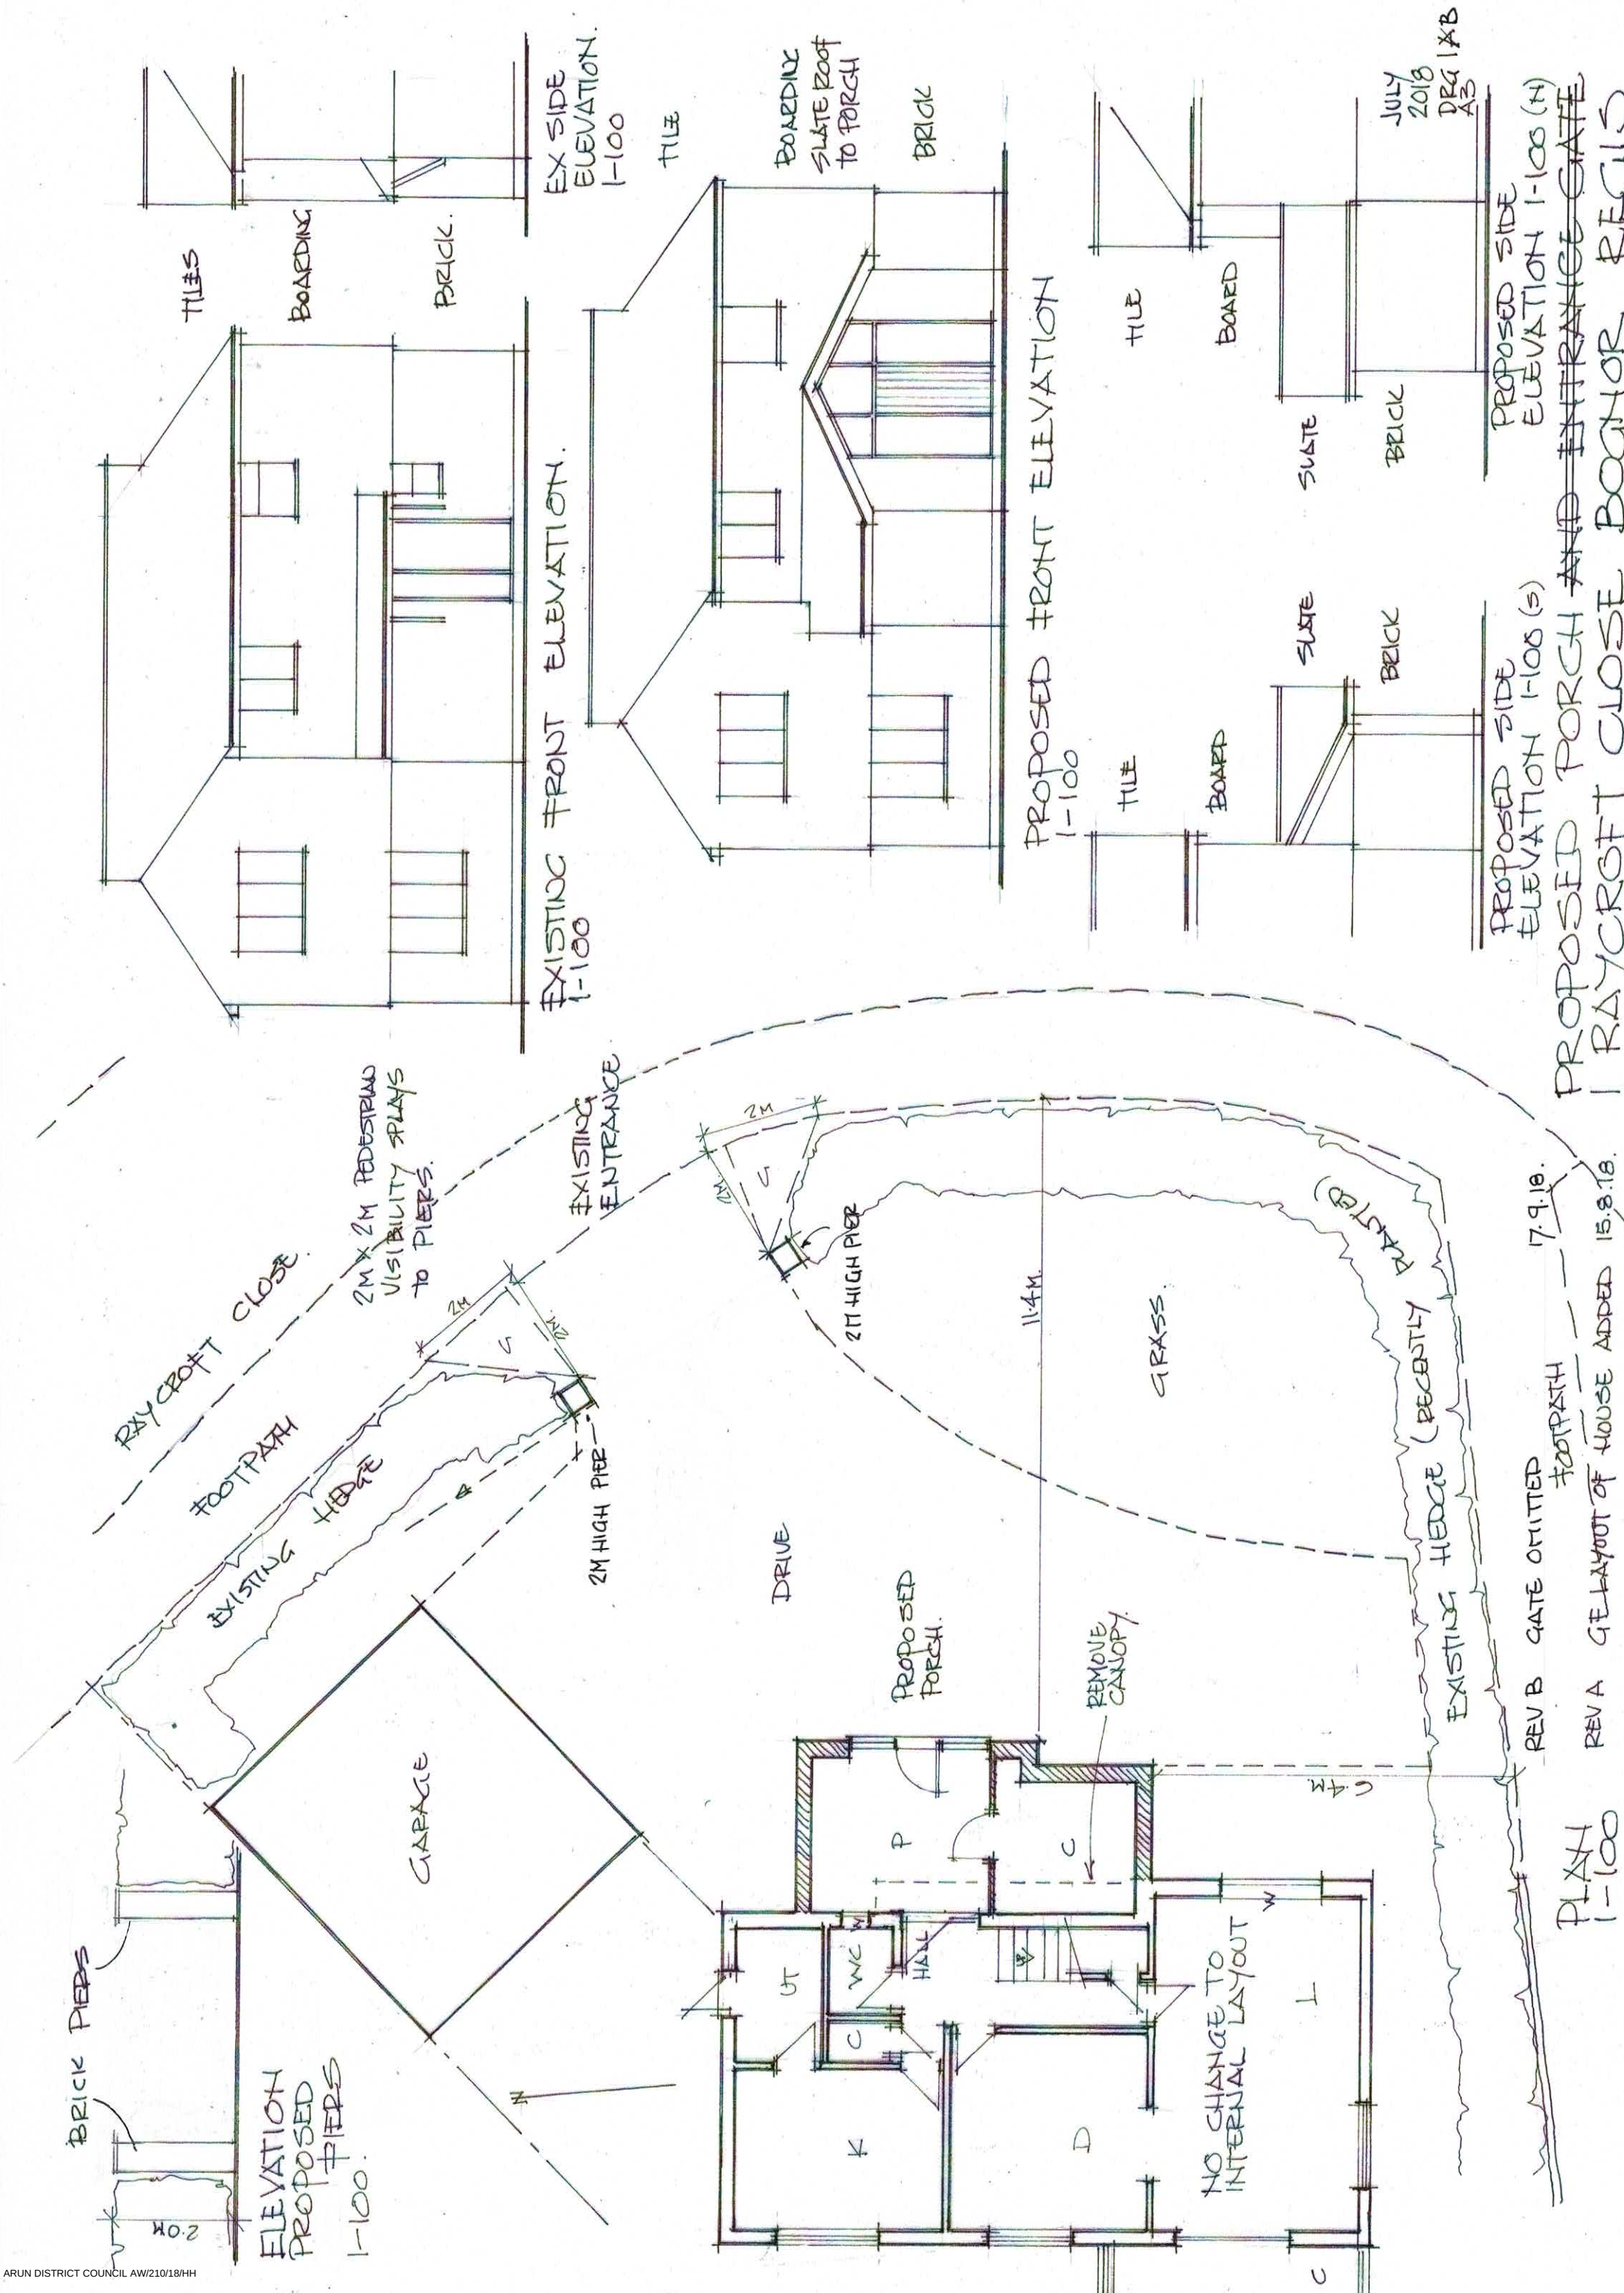

REV B GATE OMITTED 17.9.18.
FOOTPATH
REV A GELAYOUT OF HOUSE ADDED 15.8.18.

PLAN 1-100