

RUSBRIDGE CLOSE

Replace existing gates with 'ranch style' gates
maximum 1.00 metres high
to be deemed Planning 'permitted development'.

FOOTPATH

Existing 1.93 metre high boundary wall.

Existing 1.93 metre high boundary wall.

garage

up

store

200

2350


1st floor plan

Ground floor plan

1 : 50


Proposed

PROPOSED DETACHED TWO STOREY GARAGE & STORE AT 12, PINEHURST PARK,
ALDWICK FOR MR. J. SPIRES.

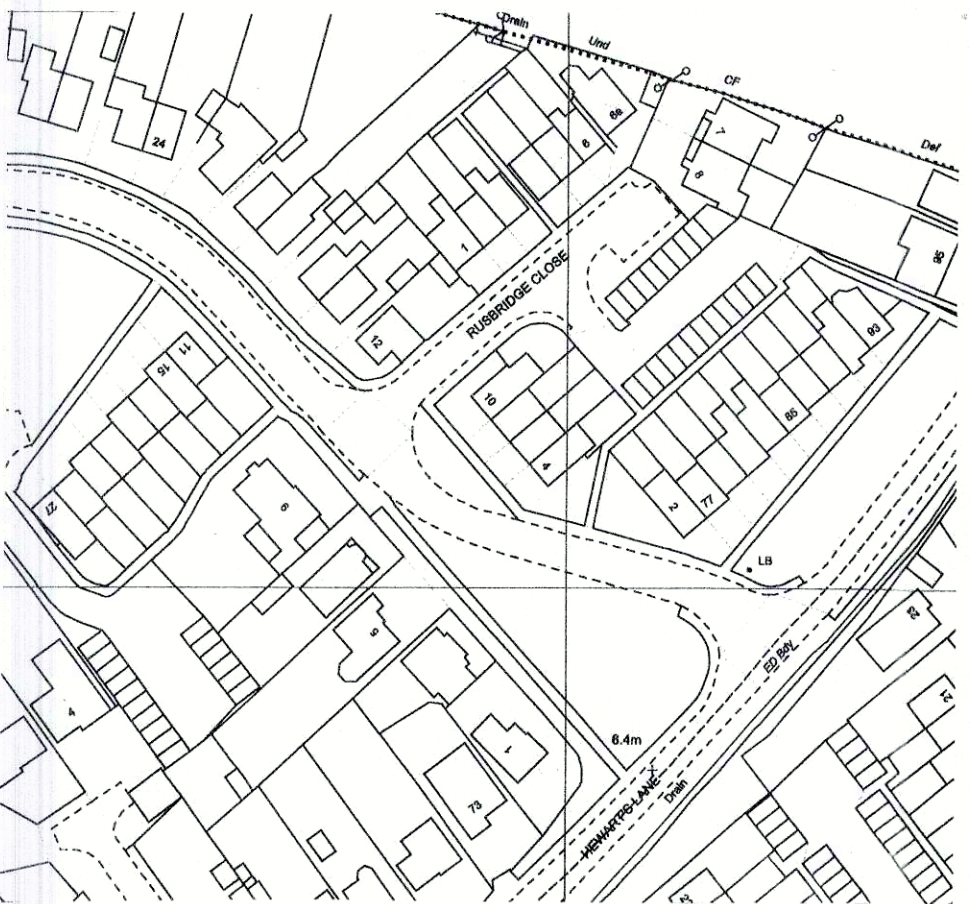

location plan

1 : 1250

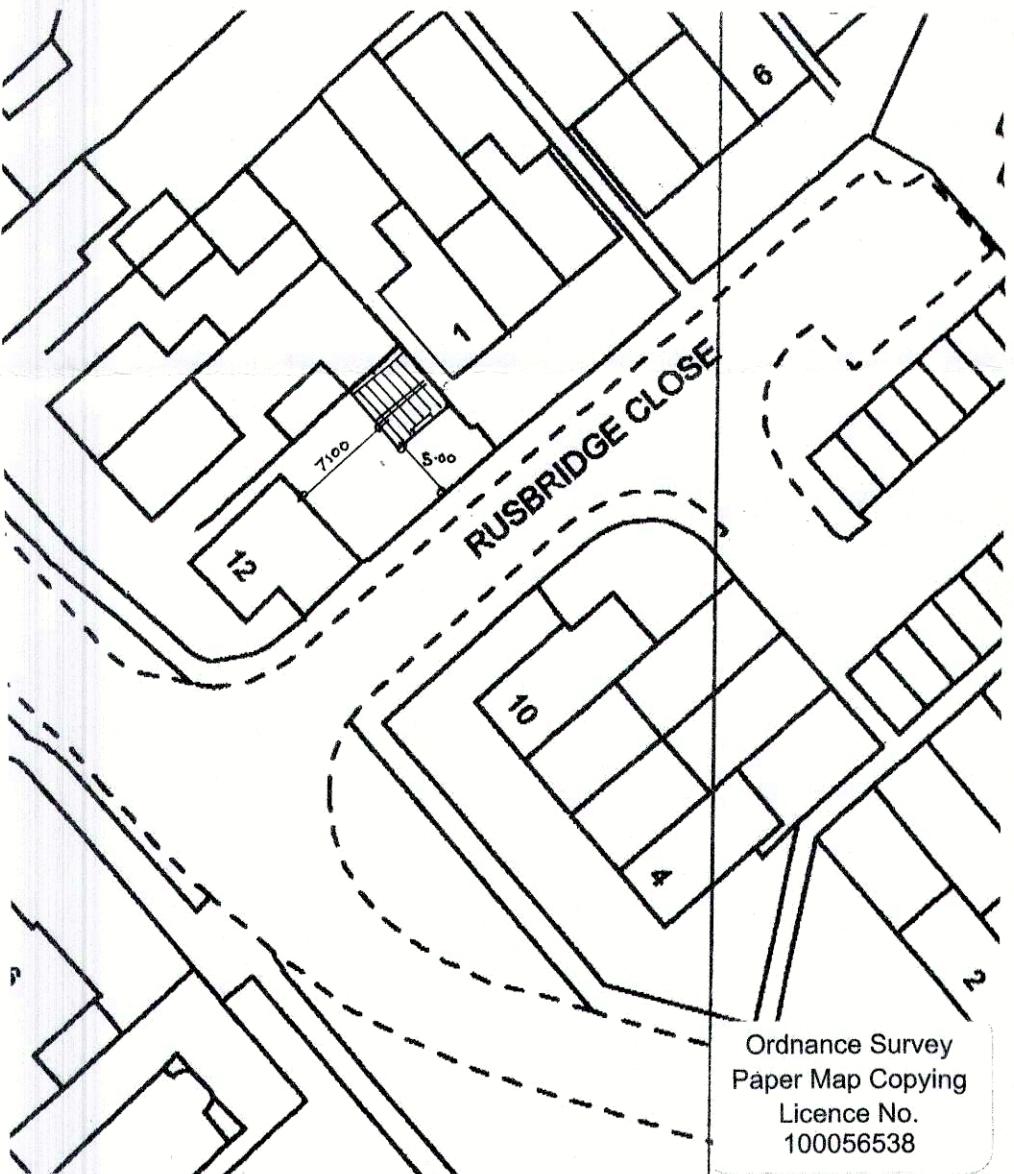

block plan

1 : 500

sheet 1a of 3

Bryan Butcher
Rainbow Cottage
Nyetimber Lane
Bognor Regis PO21 3JX
01243 266871
07973 233442
bryan.butcher@btinternet.com
www.bryanbutcher.com