

NOTES

GENERAL NOTES :-
ALL LEVELS ARE IN METRES DERIVED FROM GPS TRANSFORMATION.
THIS DRAWING HAS BEEN PRODUCED WITH A PLOT SCALE ACCURACY OF 1:50


BUILDING SURVEY KEY :-

⌀2.3	- room height	hwt	- hot water tank
↓	- floor boards	ic	- inspection cover
⌀	- pipe diameter	il	- invert level
a/b	- air brick	mh	- manhole cover
ab	- alarm box	OSBM	- Ordnance Survey bench mark
ah	- arch head height	q/diles	- quarry diles
conc	- concrete	rwp	- rain water pipe
cr	- cable riser	stc	- soil filled chamber
db	- fuse box	sh	- floor to sill height
dh	- door height	sp	- arch springing point height
dp	- depth	sp	- soil pipe
g/mtr	- electricity metre	susc	- suspended ceiling
elec	- electricity	svp	- soil vent pipe
f/p	- fire place	L/rail	- heated lower rail
fh	- floor to head height	TBM	- temporary bench mark
fl	- floor level	tl	- threshold level
fs	- floor to sill height	toc	- top of cap
g/mtr	- gas metre	top	- top of pipe
gr	- gas riser	tot	- top of tank
hd	- hand dryer	u/s	- underside height
htr	- heater	U/L	- unable to lift
		vp	- vent pipe
		wf	- water fountain
		wfc	- water filled chamber
		wp	- waste pipe

SERVICES KEY :-

—	strip light	AK	alarm keypad
⊗	light	IN	intercom
⊗	wall light	ACP	alarm control panel
⊗	emergency light	SPK	speaker
●	spot light	PROJ	projector
○	pull cord	CCTV	closed circuit tv
V	vent/extractor	—	sensor
SW	switch	—	network point
LS	light switch	NC	coaxial aerial
FS	fused switch	S	smoke detector
IS	isolator switch	⊕	heat detector
CO	cooker switch	FA	fire alarm siren
C	fuse	FA	fire break glass
—	blank socket	BG	fire sprinkler
—	single socket	—	fire blanket
—	double socket	—	water fire extinguisher
—	ceiling socket/fuse/switch	—	co2 fire extinguisher
—	thermostat	—	powder fire extinguisher
—	card access point (swipe card)	—	fire extinguisher
—	emergency door release	FAP	fire alarm control panel

NORTH POINT :-

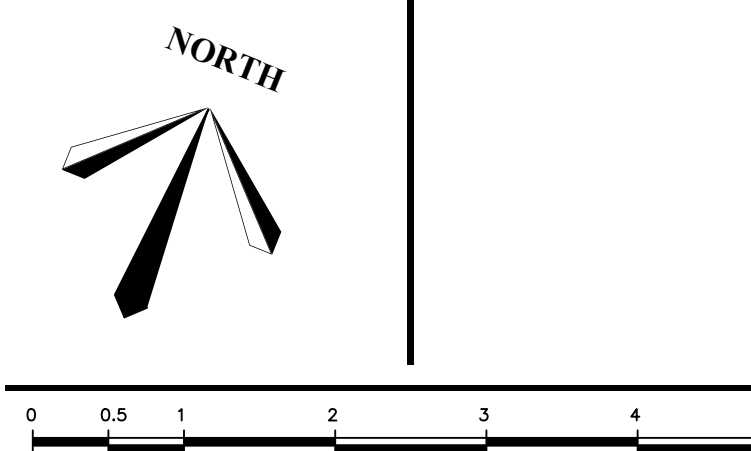

MIDLAND SURVEY LTD

HEAD OFFICE
Cromwell House, Westfield Road, Southern, Warwickshire, CV47 0JH.
Tel: 01926 810811 Fax: 01926 810812
E-Mail: mail@midlandsurvey.co.uk
www.midlandsurvey.co.uk

Client	RANDELL DESIGN GROUP		
Project	5 BAY WALK, ALDWICK BAY, BOGNOR REGIS, PO21 4ET		
Title	GROUND FLOOR PLANS		
Date	NOVEMBER 2018	Revisions	
Scale	1:50@A1		
Dwg No	H1208 ~ 2		
Surveyor	S.A.M		
Checked	T.W.G		

TOPOGRAPHICAL (LAND) SURVEYORS / UTILITY SURVEYORS
BUILDING MEASUREMENT SURVEYORS / 3D LASER SCANNING



©Copyright Midland Survey Ltd. Reproduction of this information is prohibited without written authorisation from Midland Survey Ltd.

