



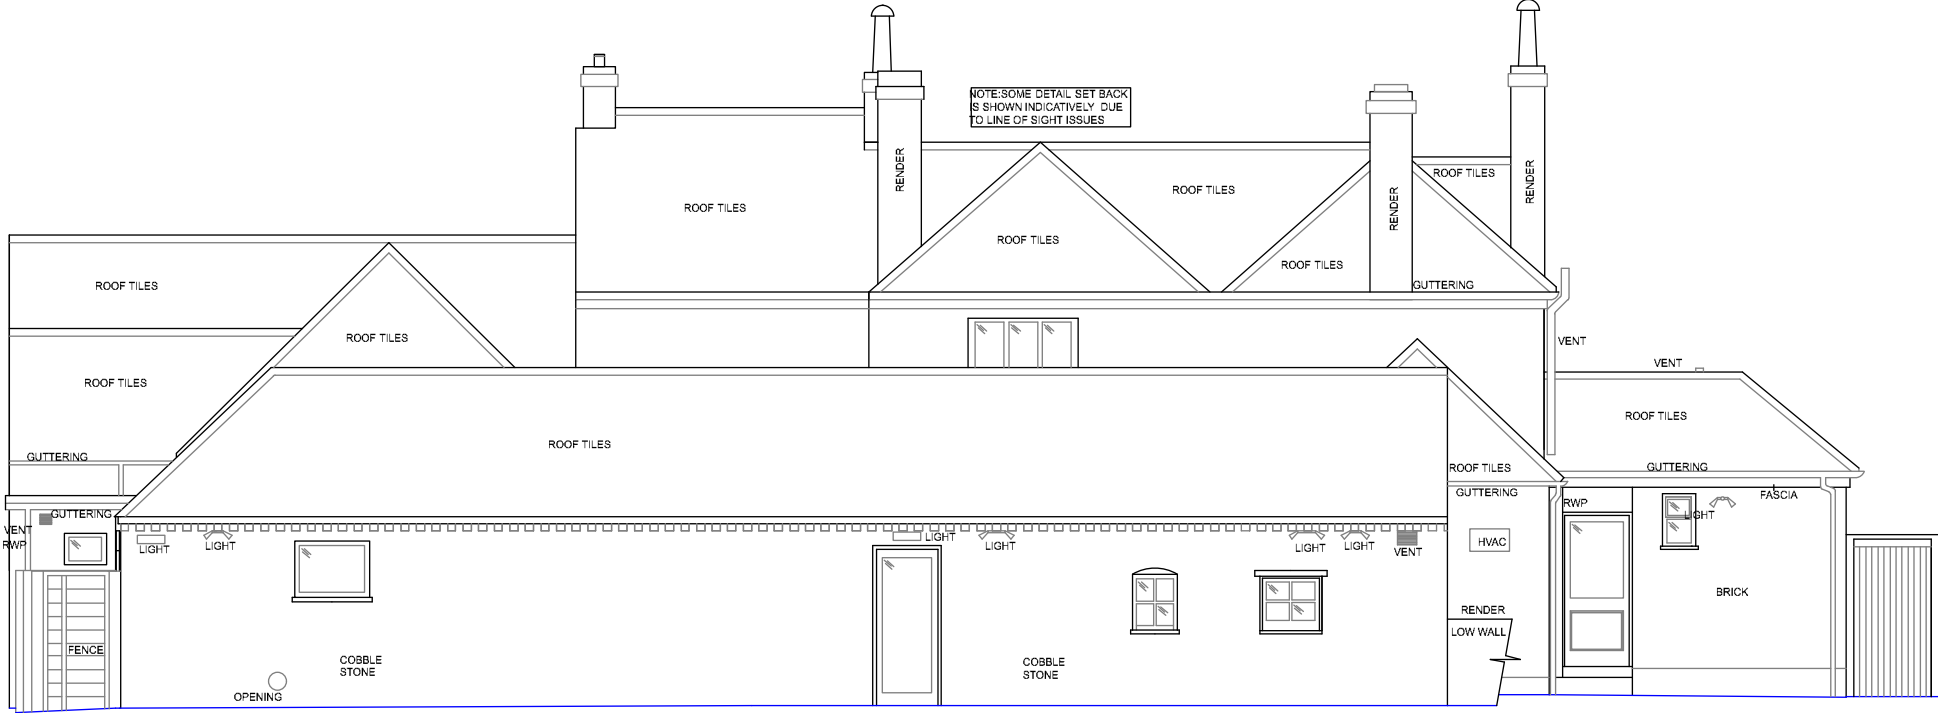

REAR ELEVATION

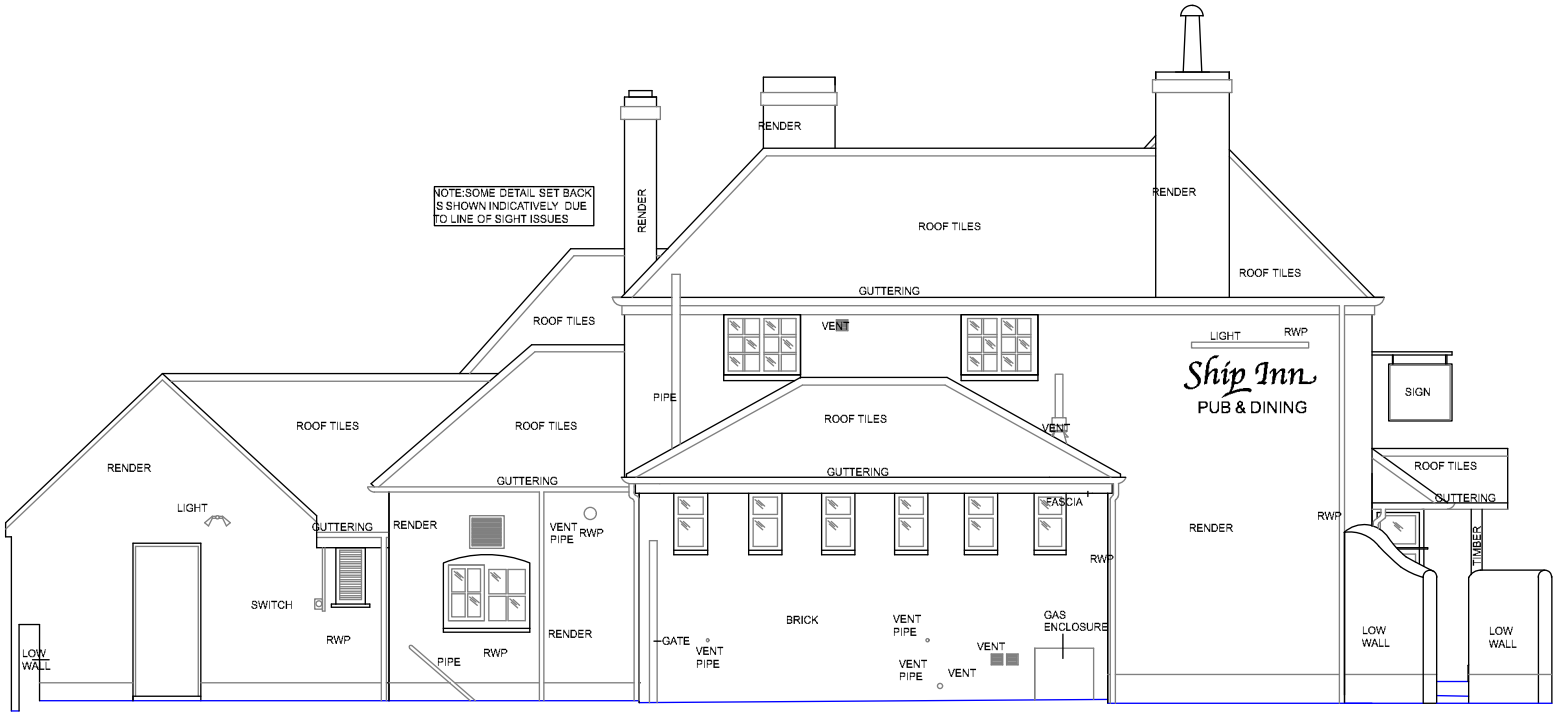

SIDE ELEVATION

