



- 1QTY END BAY REMOVED
- 1QTY NEW LAVAZZA LUSO COFFEE MACHINE
- WATER SUPPLY AND POWER NEEDED

- AMAZON LOCKER RELOCATED EXTERNALLY
- MAXI VISION RELOCATED
- 1QTY PARCEL CUPBOARD 800mm ADDED
- 1QTY 800x470mm END BAY ADDED
- 2QTY ISLAND BAYS REMOVED

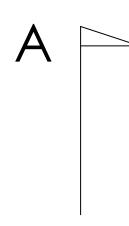

A

Scale Bar - 100mm @ A1

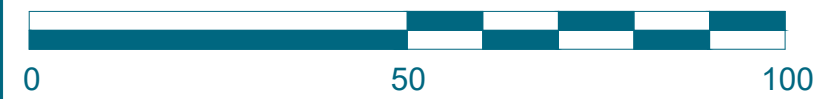

AREA SIZE	SPACE m²	SPACE ft²
SALES	201	2165
BOH	60	646
GROSS	259	2787
FIRST FLOOR	NA	NA
SUB LET SPACE	NA	NA
MOTHBALLED	NA	NA

REV	DESCRIPTION	DRAWN	CHKD	DATE
1ST	GA PLAN	RY	**	27/08/2019
A	FLOWER UNIT & MY HERMES AS FITTED	RY	**	27/12/2019
B	AMAZON LOCKER PROPOSAL - SP	SL	**	06/05/2020
C	SCO PROPOSAL - PT	SL	**	21/05/2020
D	SOCIAL DISTANCING ADDED	PB	**	21/07/2020
E	CWP AS FITTED - MR	JM	**	01/12/2020
F	COFFEE MACHINE PROPOSAL - PB	JM	**	05/01/2021
G	AMENDS TO COFFEE, AMAZON, MAXI, PARCELS - PB	JM	**	08/06/2021



IN PROGRESS