


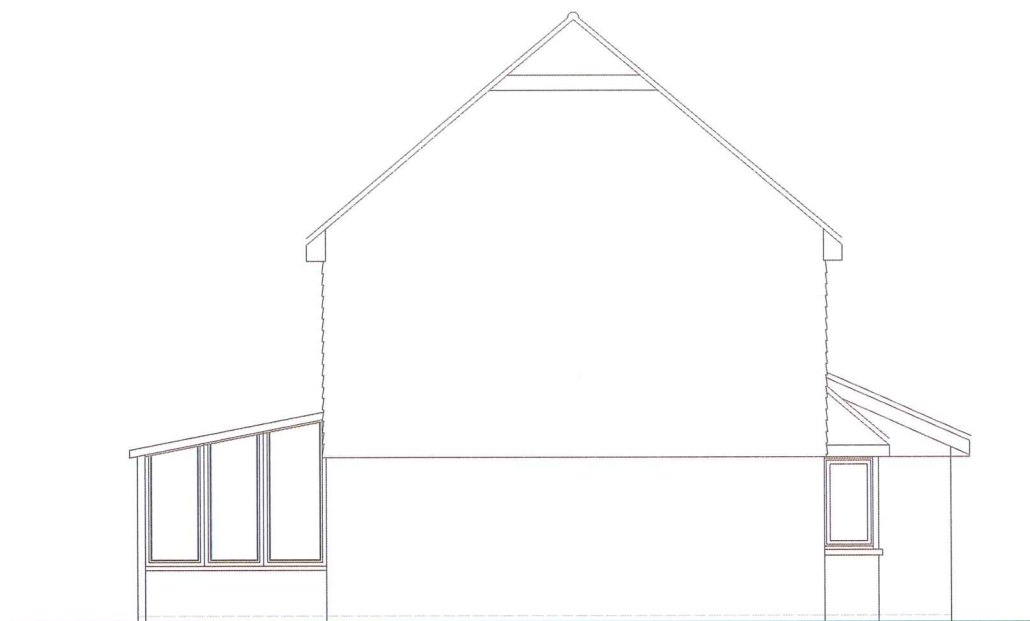


SIDE ELEVATION



REAR ELEVATION



FRONT ELEVATION

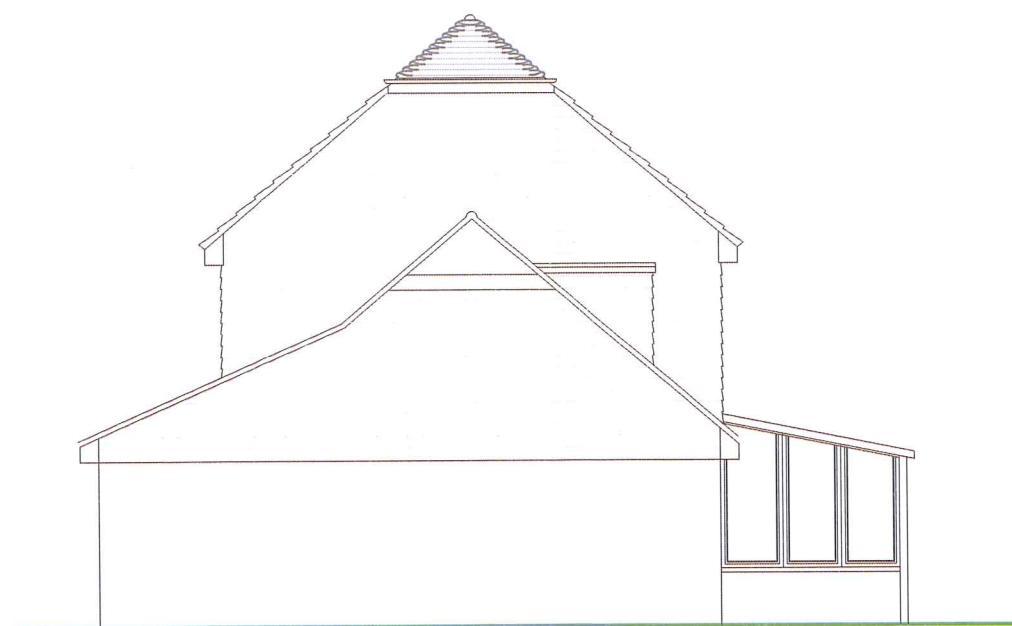

SIDE ELEVATION

NOTES


ROOF - Interlocking concrete tiles to pitched roof.

WALLS - White coloured 'Marley Cedral Weatherboard' New England style cladding to all upper elevations.

WINDOWS/DOORS - White PVC framed double glazed units.

PROPOSED ELEVATIONS

SCALE

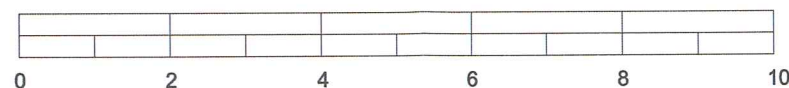

METRES

SUSSEX BUILDING CONSULTANCY LIMITED

68 ALDWICK FIELDS, ALDWICK,
BOGNOR REGIS, WEST SUSSEX.

SCALE - 1/100 REV - F DATE - 13/06/2015

