


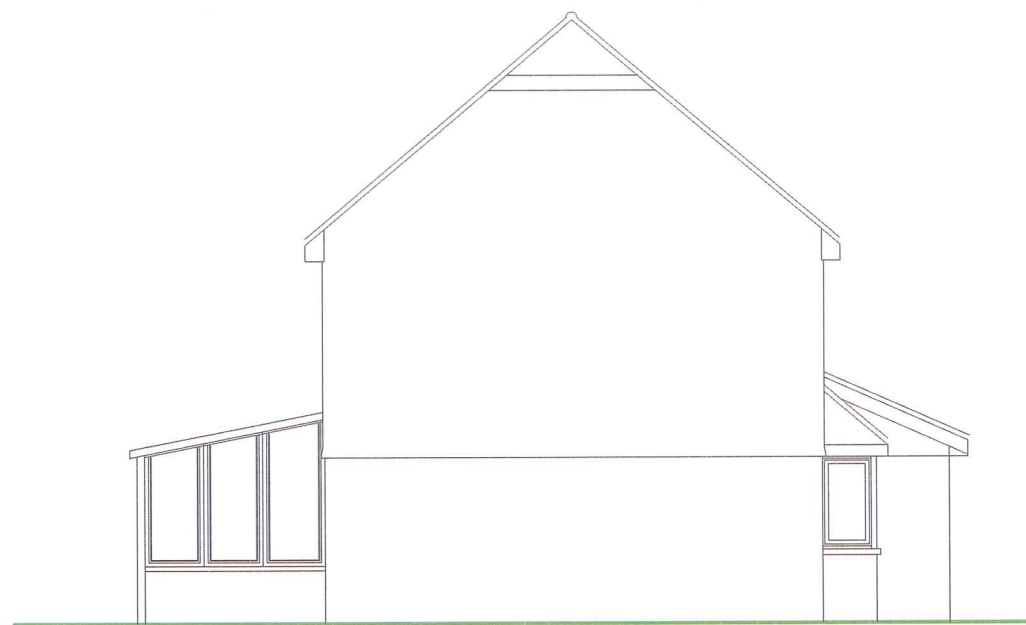


SIDE ELEVATION



REAR ELEVATION



FRONT ELEVATION

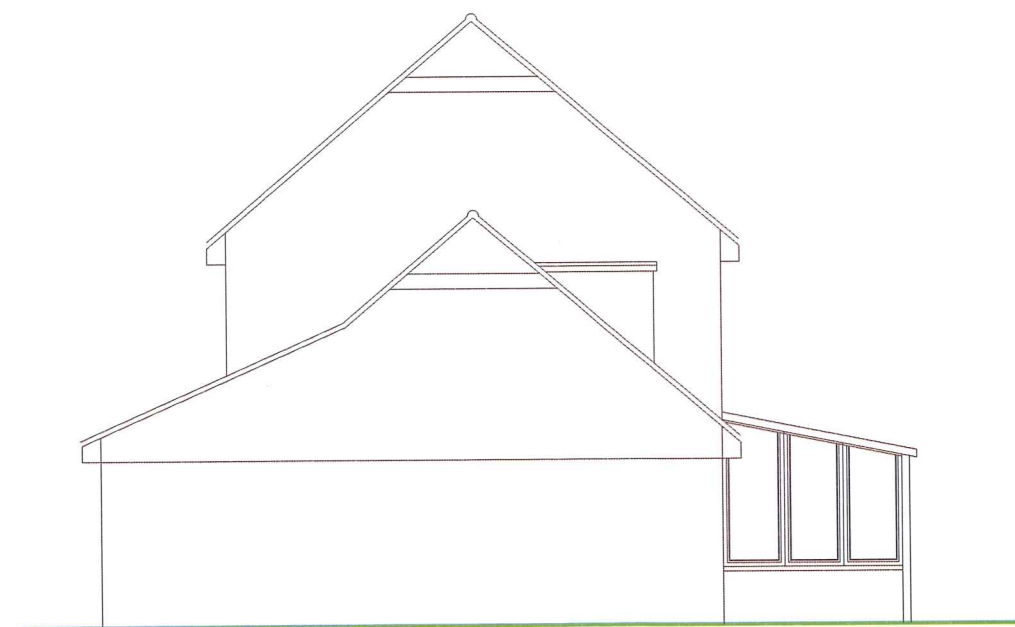

SIDE ELEVATION

EXISTING ELEVATIONS


NOTES

ROOF - Interlocking concrete tiles to pitched roof.

WALLS - Painted render and face brick mixture to external walls.

WINDOWS/DOORS - White PVC framed double glazed units.

SCALE

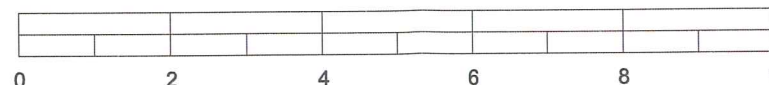

METRES

SUSSEX BUILDING CONSULTANCY LIMITED

68 ALDWICK FIELDS, ALDWICK,
BOGNOR REGIS, WEST SUSSEX.

SCALE - 1/100 REV - DATE - 13/06/2015

