


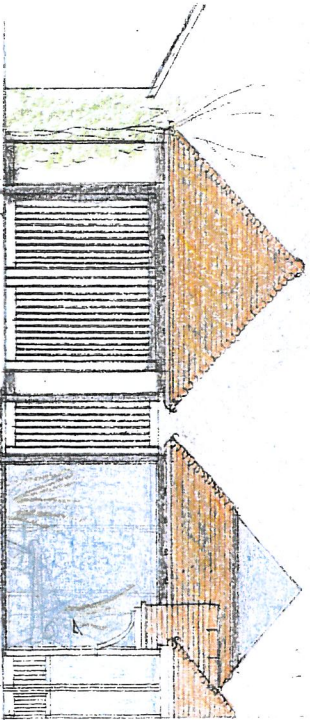


NORTH EAST
NB. IT IS NOT POSSIBLE TO VIEW THE WHOLE ELEVATION AS DRAWN DUE TO CLOSE PROXIMITY OF GARAGE (800mm AWAY) & BOUNDARY FENCE, RAILING & NEIGHBOURS' OUTBUILDINGS ETC.

(RAIN GLASS PANEL)



NORTH WEST

- FRAMESLESS LANTERN LIGHT, WITH ANTI SOLAR DOUBLE GLAZING.
- MATCHING RAIN CLAY TILES.
- TRADITIONAL CAST ALUMINIUM RAIN GLASS PANEL

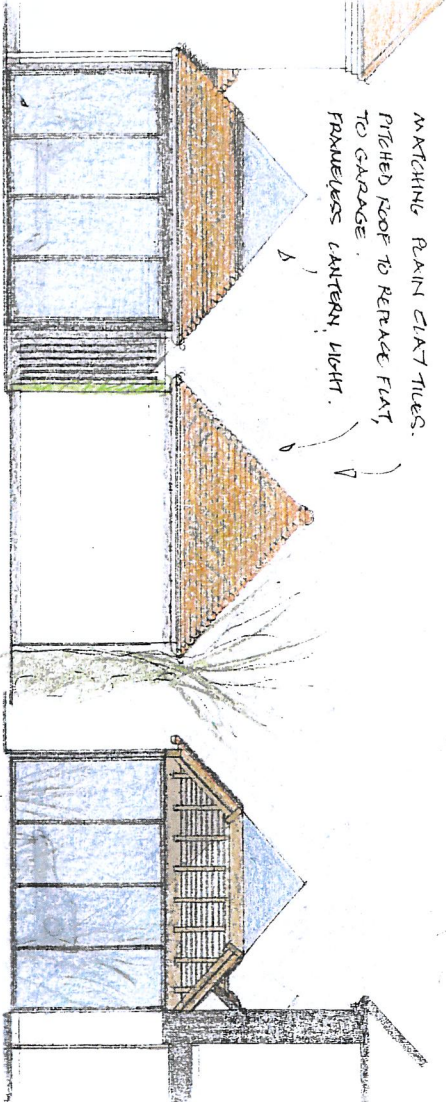


MATCHING RAIN CLAY TILES.
PITCHED ROOF TO REPEL FLAT, TO GARAGE.
FRAMESLESS LANTERN LIGHT.

SOUTH EAST

(LINE & TURN DOORS)

CROSS SECTION

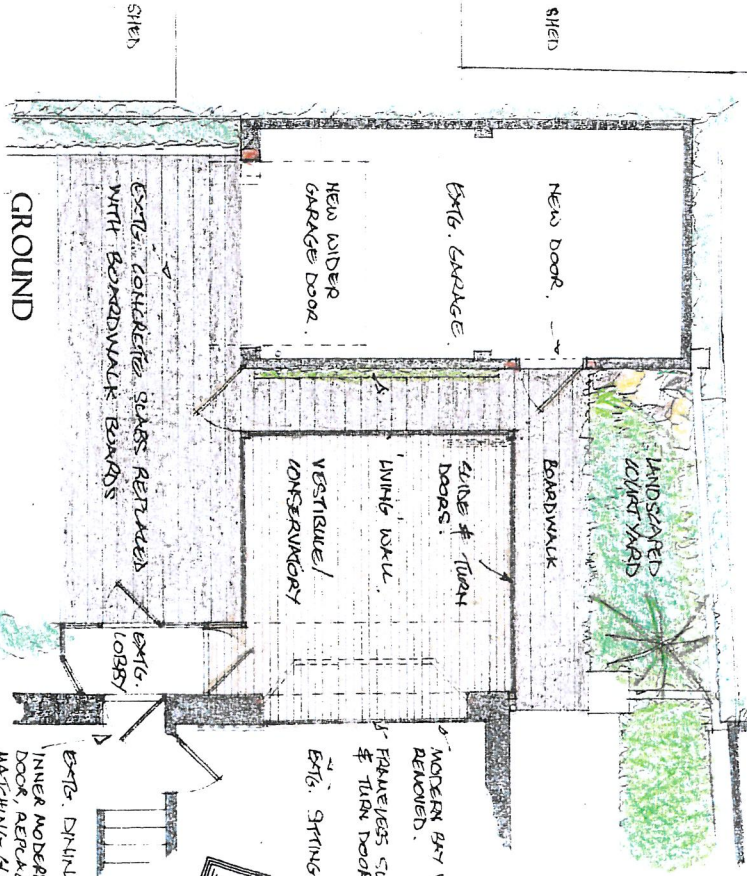


GROUND

- NEW DOOR.
- EXTG. GARAGE
- NEW WIDER GARAGE DOOR
- LANDSCAPED FRONT YARD
- BOARDWALK
- GLIDE & TURN DOORS.
- LIVING KITCH.
- VESTIBULE/CONSERVATORY
- MODERN BAY WINDOW REMOVED.
- FRAMESLESS SLIDE & TURN DOORS.
- EXTG. SITTING ROOM.
- EXTG. DRINKING ROOM
- INNER MODERN LOBBY DOOR, REPLACED WITH MATCHING GLAZED SCREEN.
- EXTG. LOBBY
- SHED



SCALE BAR IN METRES.

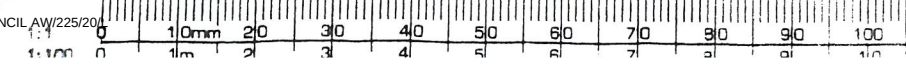

IMPROVEMENTS TO WEST HOUSE
151 BARRACK LANE, ALDWICK, BOGNOR REGIS

(A4 SHEET)

N & C DESIGNS

Norman Horton, Architect RIBA, (retired) Dip Building Conservation
151 BARRACK LANE, ALDWICK, BOGNOR REGIS • WEST SUSSEX • PO21 4EO
Tel: 01243 266755 • Mobile 07732 085861 • Email: nchen@nandc.co.uk