

NOTES


1. This drawing is to be read in conjunction with drawing Nos. FC2891/01-25.

SUBJECT TO THE APPROVAL OF:
LPA
BUILDING CONTROL/NHBC
WSCC - Highways

Legend

- Direction of Fall
- Proposed Level
- Proposed Level with Drainage Point
- Proposed Retaining Wall
- Proposed FFL
- Earthworks/Regrading
- Exceedance Flood Flow Route

-	Issued For BUDGET/APPROVAL ONLY	30/06/21
REV	DESCRIPTION	DATE

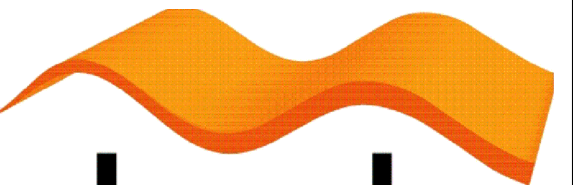


abmh
ABMH Civils Ltd
1 The Grove, Felpham, Bognor Regis, West Sussex PO22 7EY
Mark Mob: 07761 950000
Email: mark@abmh.co.uk / Web: www.abmh.co.uk

PROJECT
DEVELOPEMENT TO REAR OF
34-44 CARLTON AVENUE
BOGNOR REGIS, W SUSSEX
PO21 3LR

DRAFT
EXTERNAL LEVELS
SHEET 2 OF 2

SCALE	1:125	DATE	JUNE 21	INITIAL	MH	CHKD	-
DRAWING	FC2891/05	REV	-				

This drawing is produced using AutoCAD. Only written dimensions are to be respected.
© ABMH Civils Ltd. Title to this drawing remains with ABMH Civils Ltd.
Removal of this title block also removes all warranties and infringes copyright.

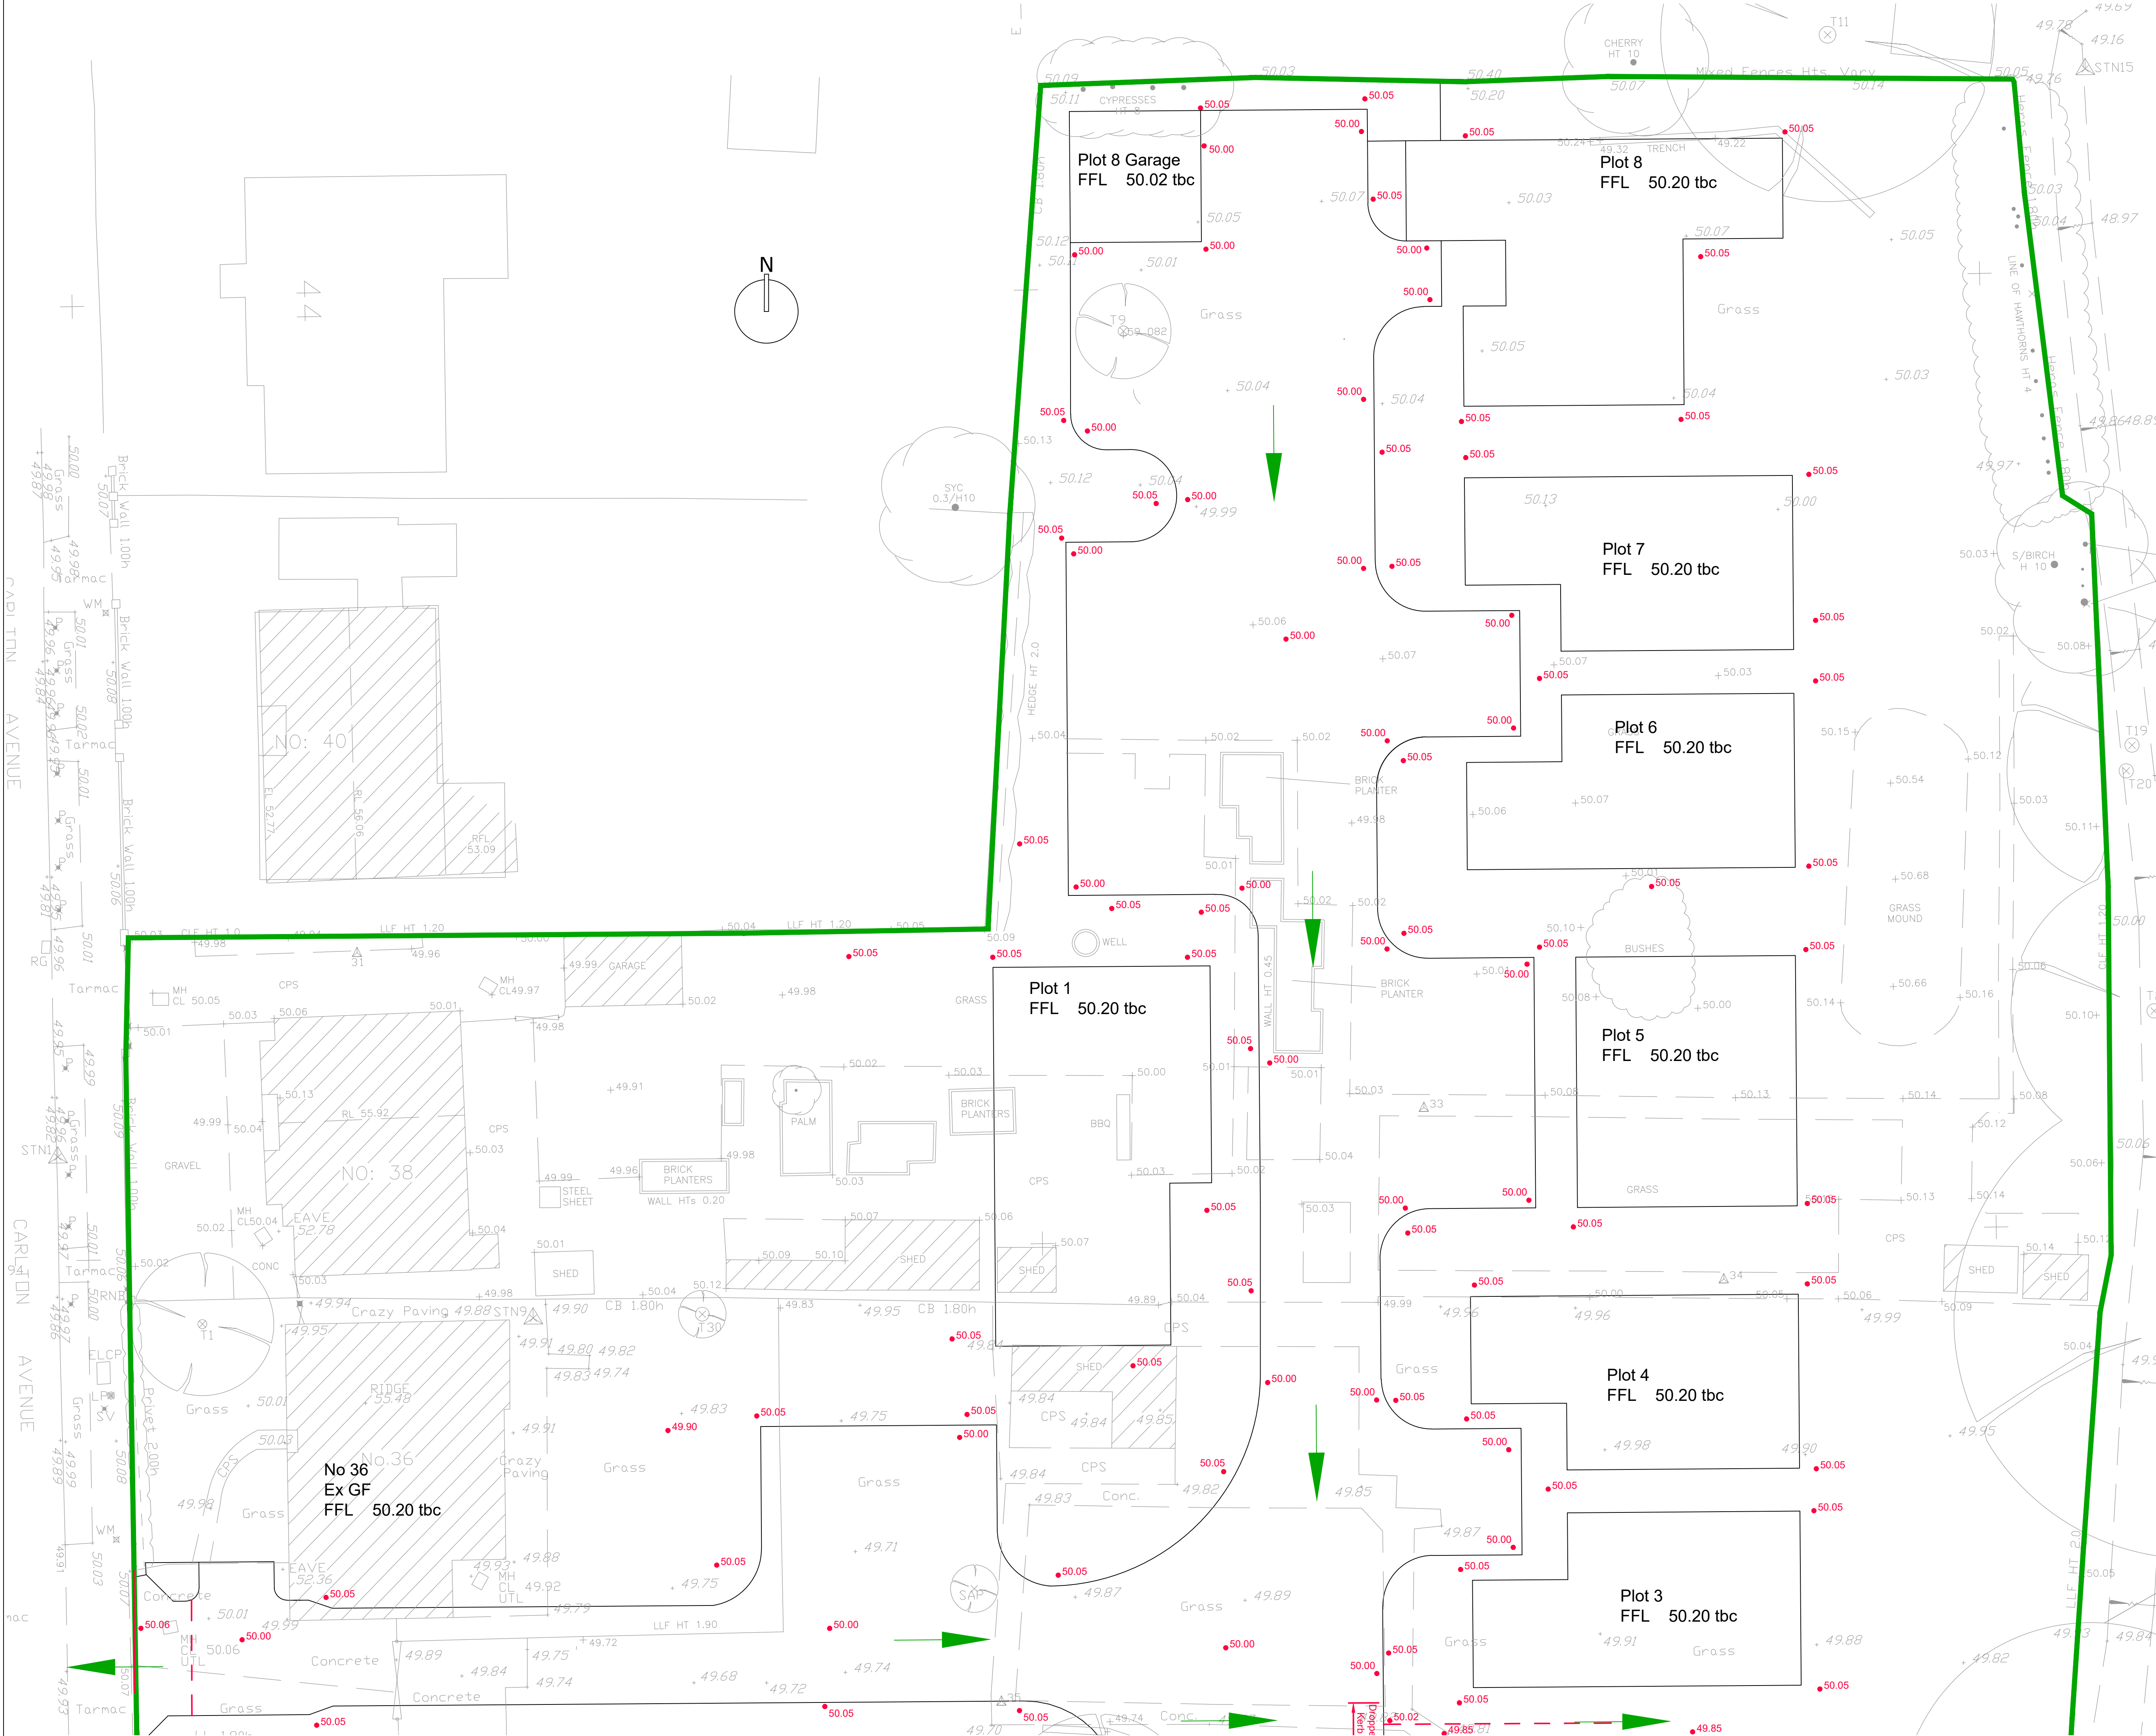

CARLTON AVENUE