


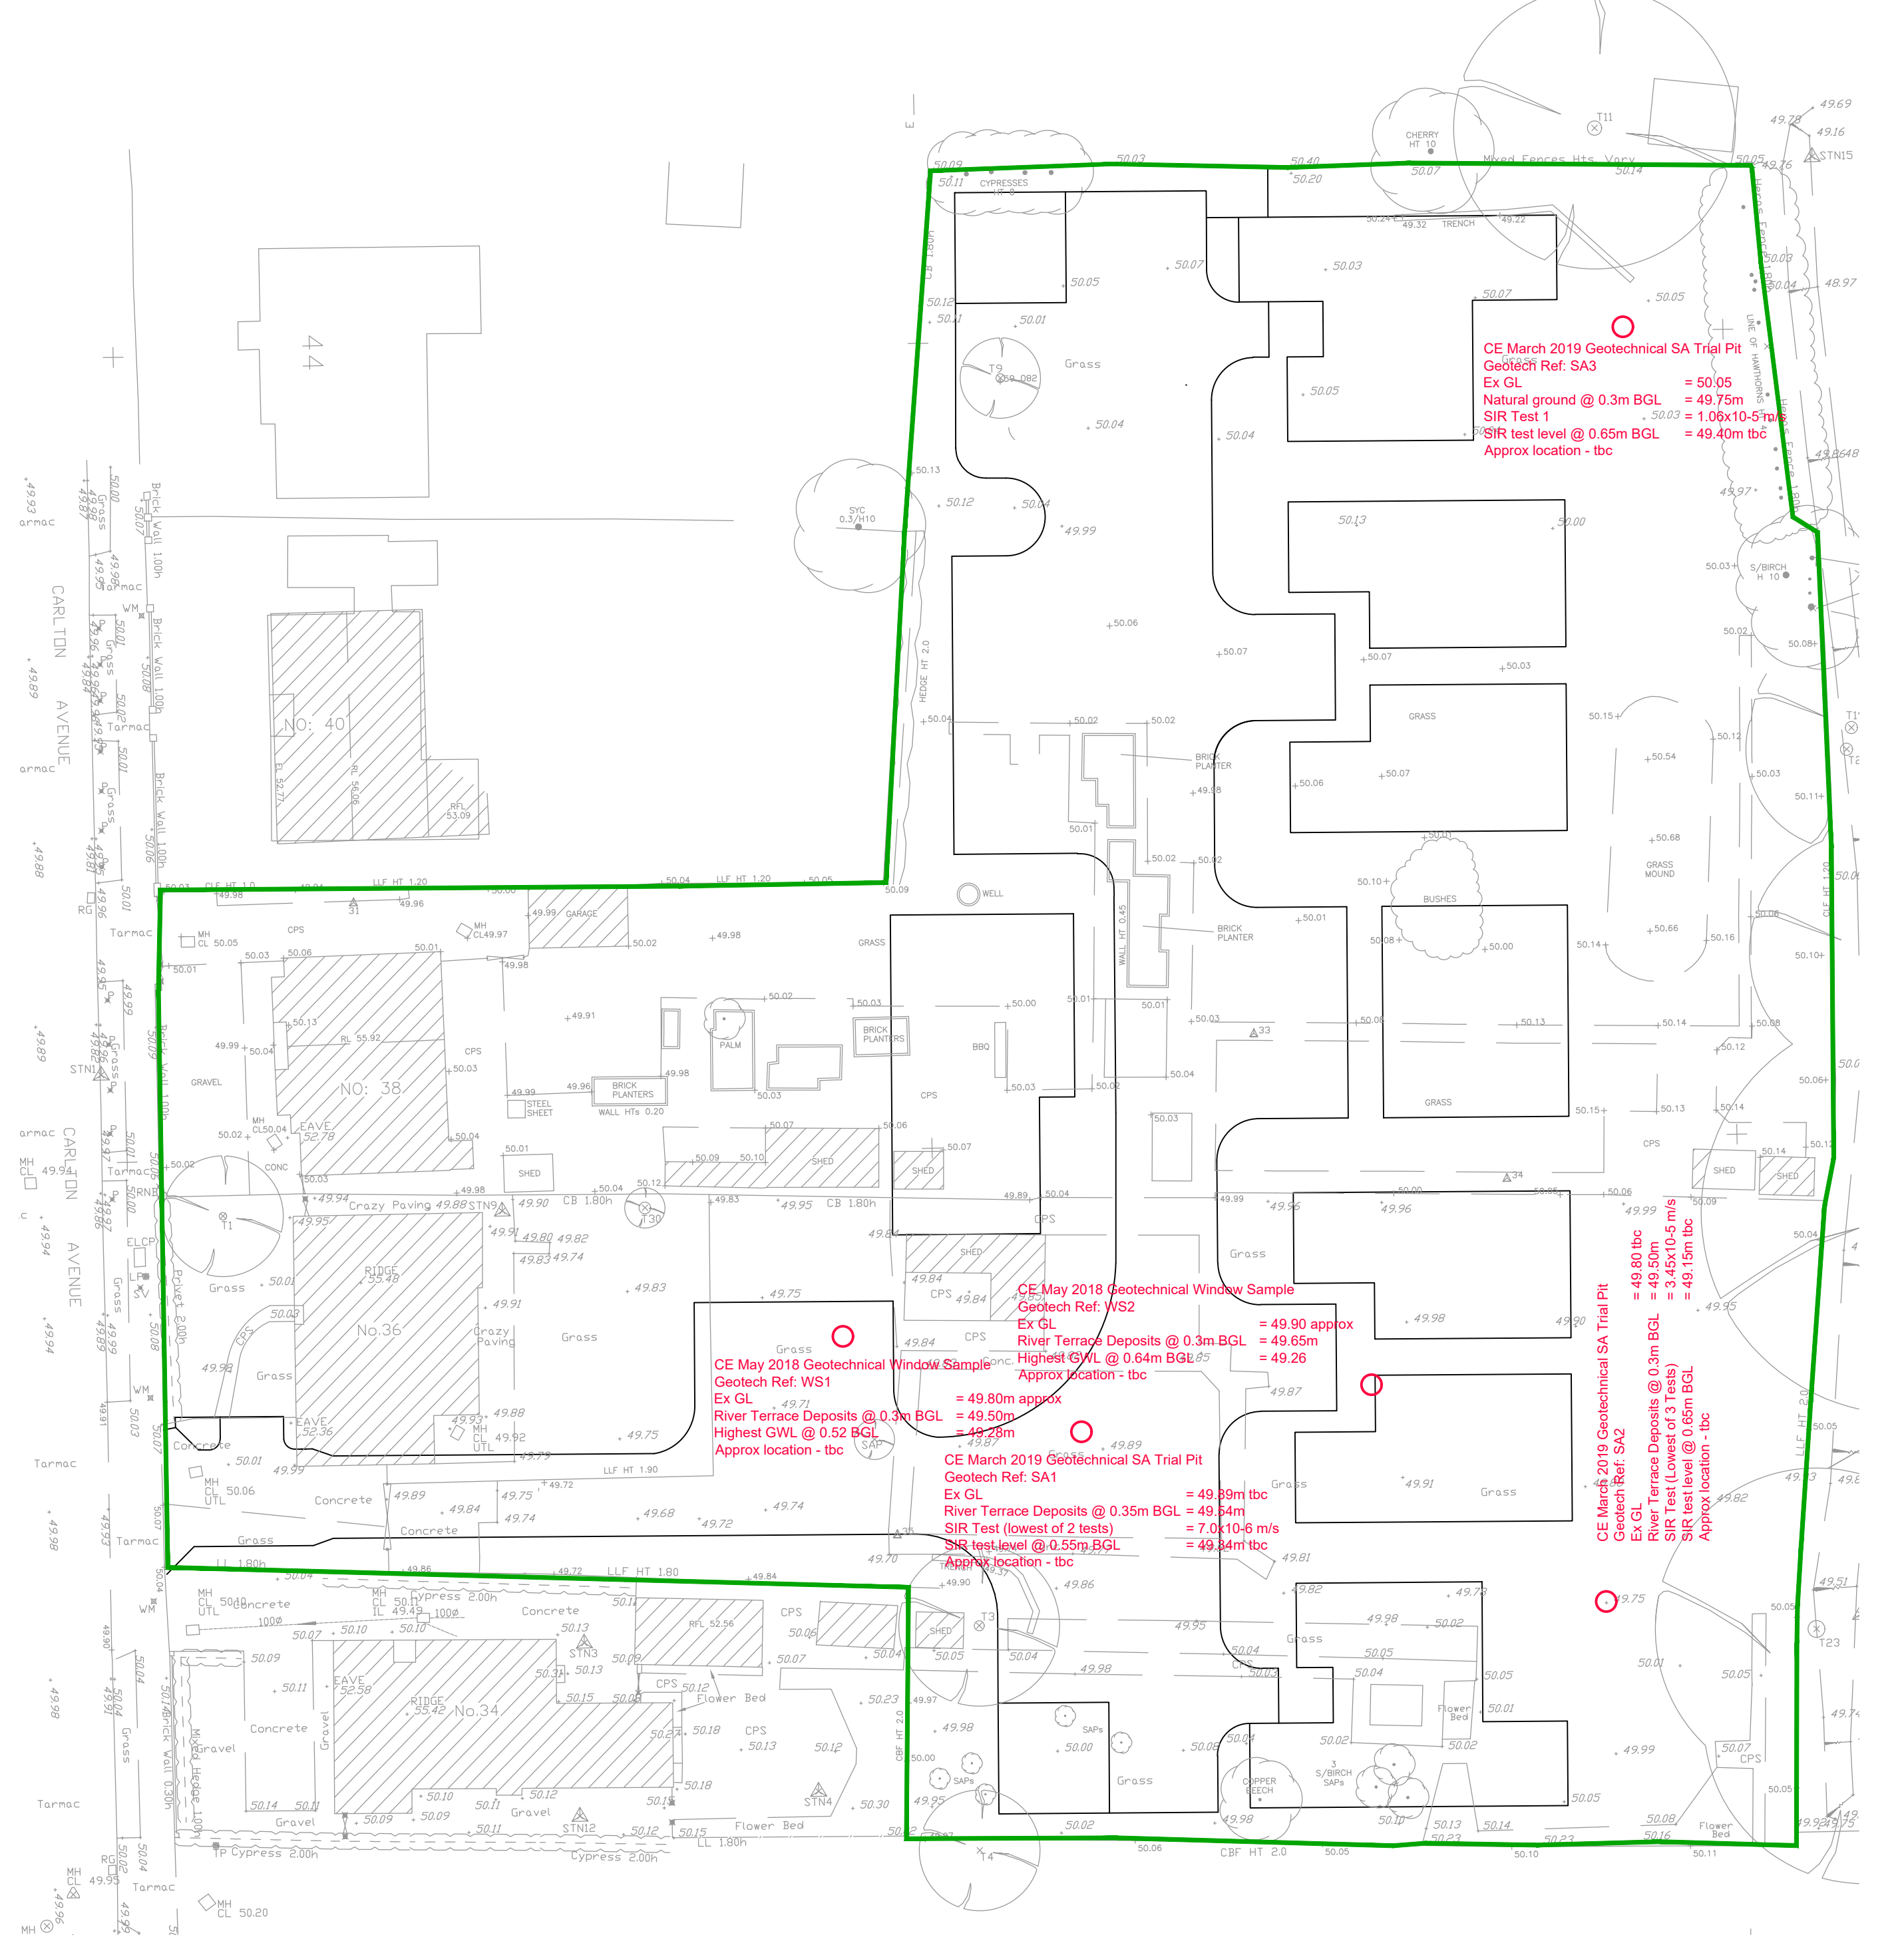

- Proposed Building Area = 997 m²
- Proposed Impermeable Paved Area = 1167 m²
- Total Impermeable Area = 2164 m²



| REV | DESCRIPTION | DATE |
|-----|-------------|------|
|-----|-------------|------|

**abmh**  
ABMH Civils Ltd  
1 The Grove, Felpham, Bognor Regis, West Sussex PO22 7EY  
Mark Mob: 07761 950000  
Email: mark@abmh.co.uk / Web: www.abmh.co.uk

|         |                                                                             |
|---------|-----------------------------------------------------------------------------|
| PROJECT | DEVELOPMENT TO REAR OF 34-44 CARLTON AVENUE BOGNOR REGIS, W SUSSEX PO21 3LR |
| DRAWING | DRAFT PROPOSED IMPERMEABLE AREAS & SUMMARY GEOTECH DATA                     |
| SCALE   | FC2891/11                                                                   |
| DATE    | JUNE 21                                                                     |
| INITIAL | MH                                                                          |
| CHKD    | -                                                                           |
| REV     | -                                                                           |

This drawing is produced using AutoCAD. Only written dimensions are to be respected.  
© ABMH Civils Ltd. Title to this drawing remains with ABMH Civils Ltd.  
Removal of this title block also removes all warranties and infringes copyright.