




Green line shows body

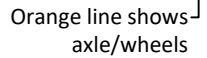

Overall Length	12.000m
Overall Width	2.550m
Overall Body Height	3.751m
Min Body Ground Clearance	0.304m
Track Width	2.500m
Lock to Lock Time	4.00s
Kerb to Kerb Turning Radius	8.994m

LAYOUT HAS BEEN PROVIDED BY
COUNTERPOINT PROPERTIES LTD
FILENAME. 001 SITE LAYOUT PLAN - 130121.

This drawing has been specifically prepared to meet the requirements of the named client and may contain design and innovative features which differ from conventional design standards.



Client

Project

Drawing Title

Drawing Status

Drawn AS	Designed AS	Date JUL 2018	Scale 1:500	Size A3
-------------	----------------	------------------	----------------	------------

Drawing No.	Rev
1645-001	B