

G & H Windows & Conservatories

PROPOSED GABLE FRONT CONSERVATORY:-


65 QUEENSFIELD WEST

WEST MEADS

ROXANNE LESLIE

PO21 5SH

MR. T. SWANNELL

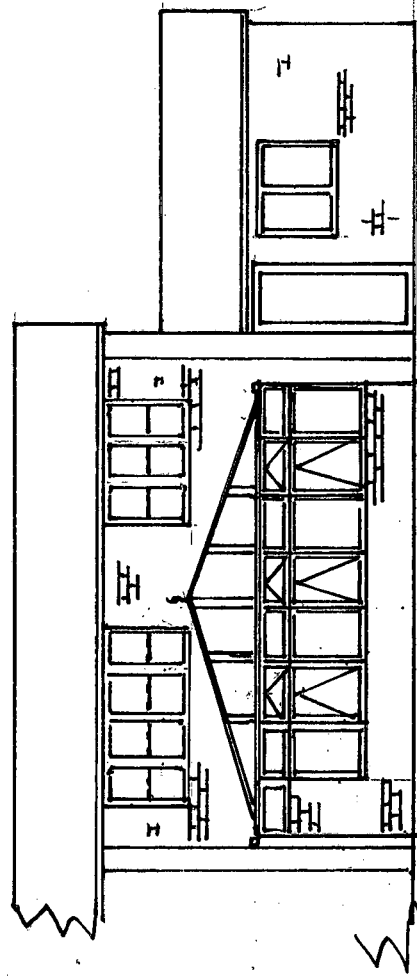

SCALE 1:100

CONSERVATORY 5900MM x 3100MM DEEP.

600 DIMENSION WALLS + 1750MM WALL TO LEFT SIDE.

BRICKWORK BRICK TO MATCH EXISTING INSIDE AND OUTSIDE

DARK ROSEWOOD P/LC FRAMES OUTSIDE WHITE INSIDE

ROOF FURTER WITH 25mm BRONZE POLYCARBONATE

COLOURED LEADS TO LEFT SIDE

SEE ENCLOSED COMPUTER AIDED SCALE DRAWINGS

ARUN DISTRICT COUNCIL			
No.	AW	232	06
RECEIVED		11-9-06	