


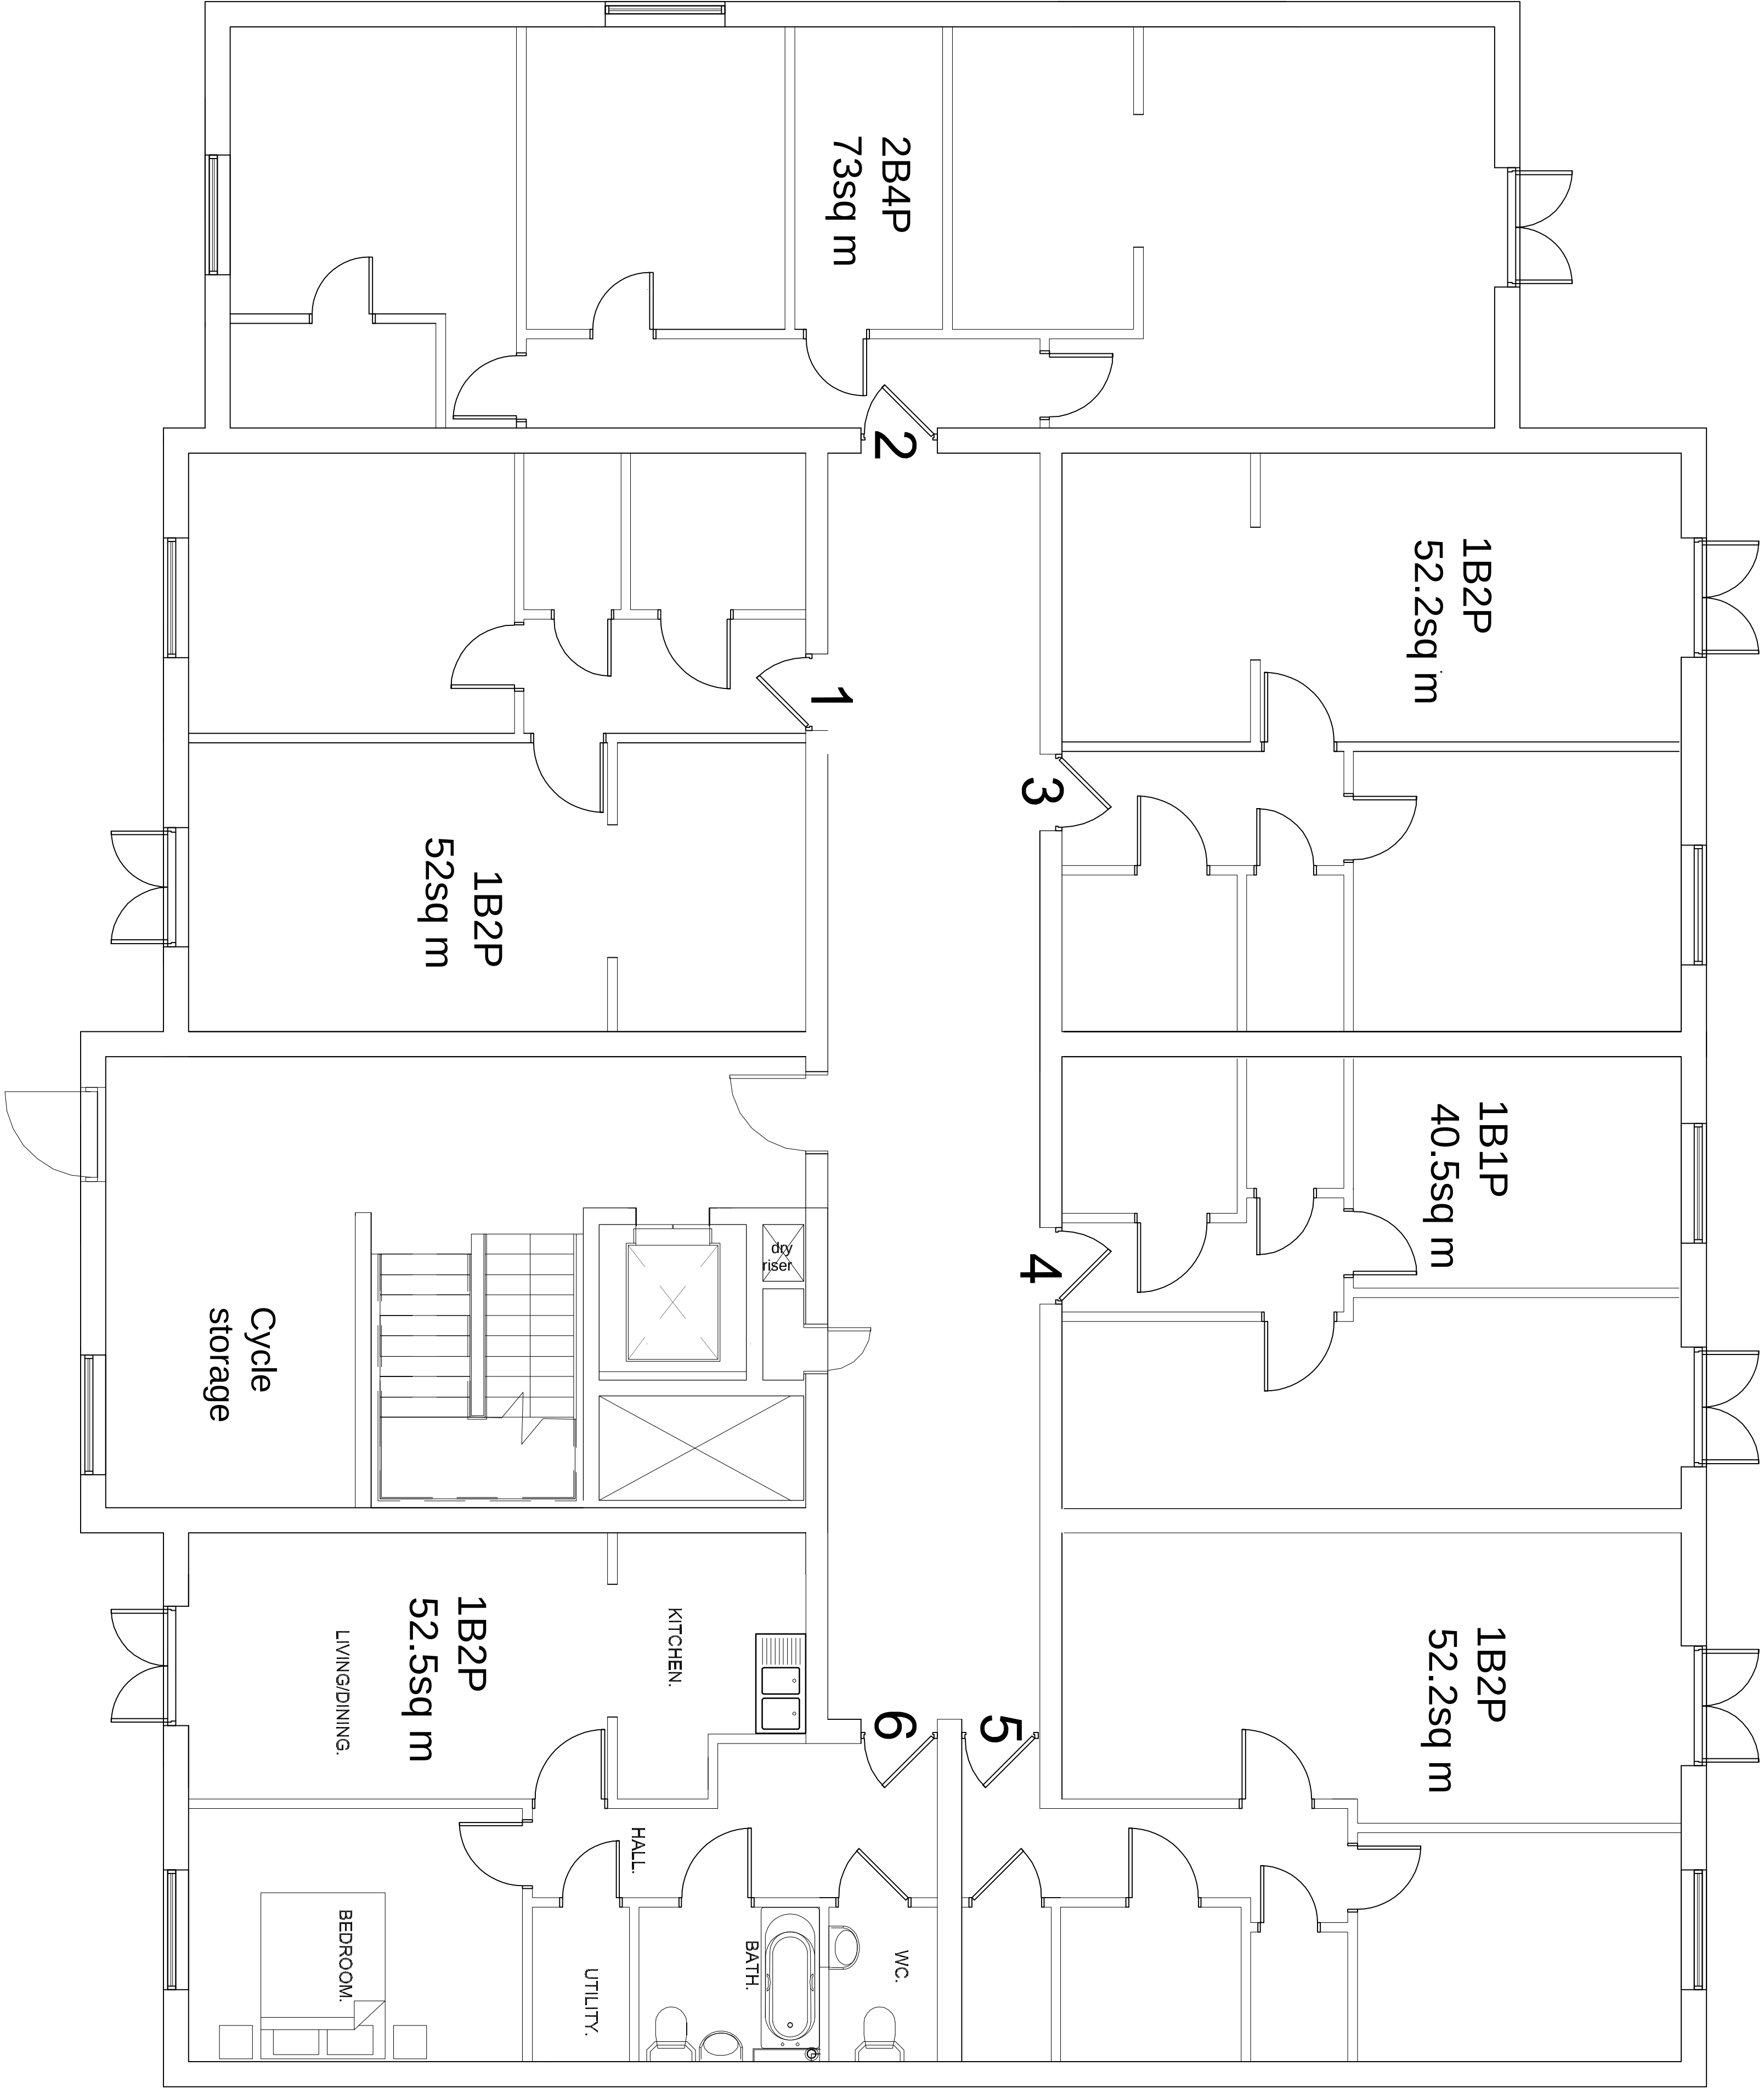

CLIENT	PROJECT	TITLE	STATUS	DRAWN BY	REVIEWED BY
P BRESKAL & K RICHARDS	T9 - 21 NEWWOOD LANE BOGNOR REGIS	ILLUSTRATIVE GROUND FLOOR	PLANNING	SJ	SJ
			DATE	SCALE	DRAWING NUMBER
			09.08.2019	1:100 @ A1	7