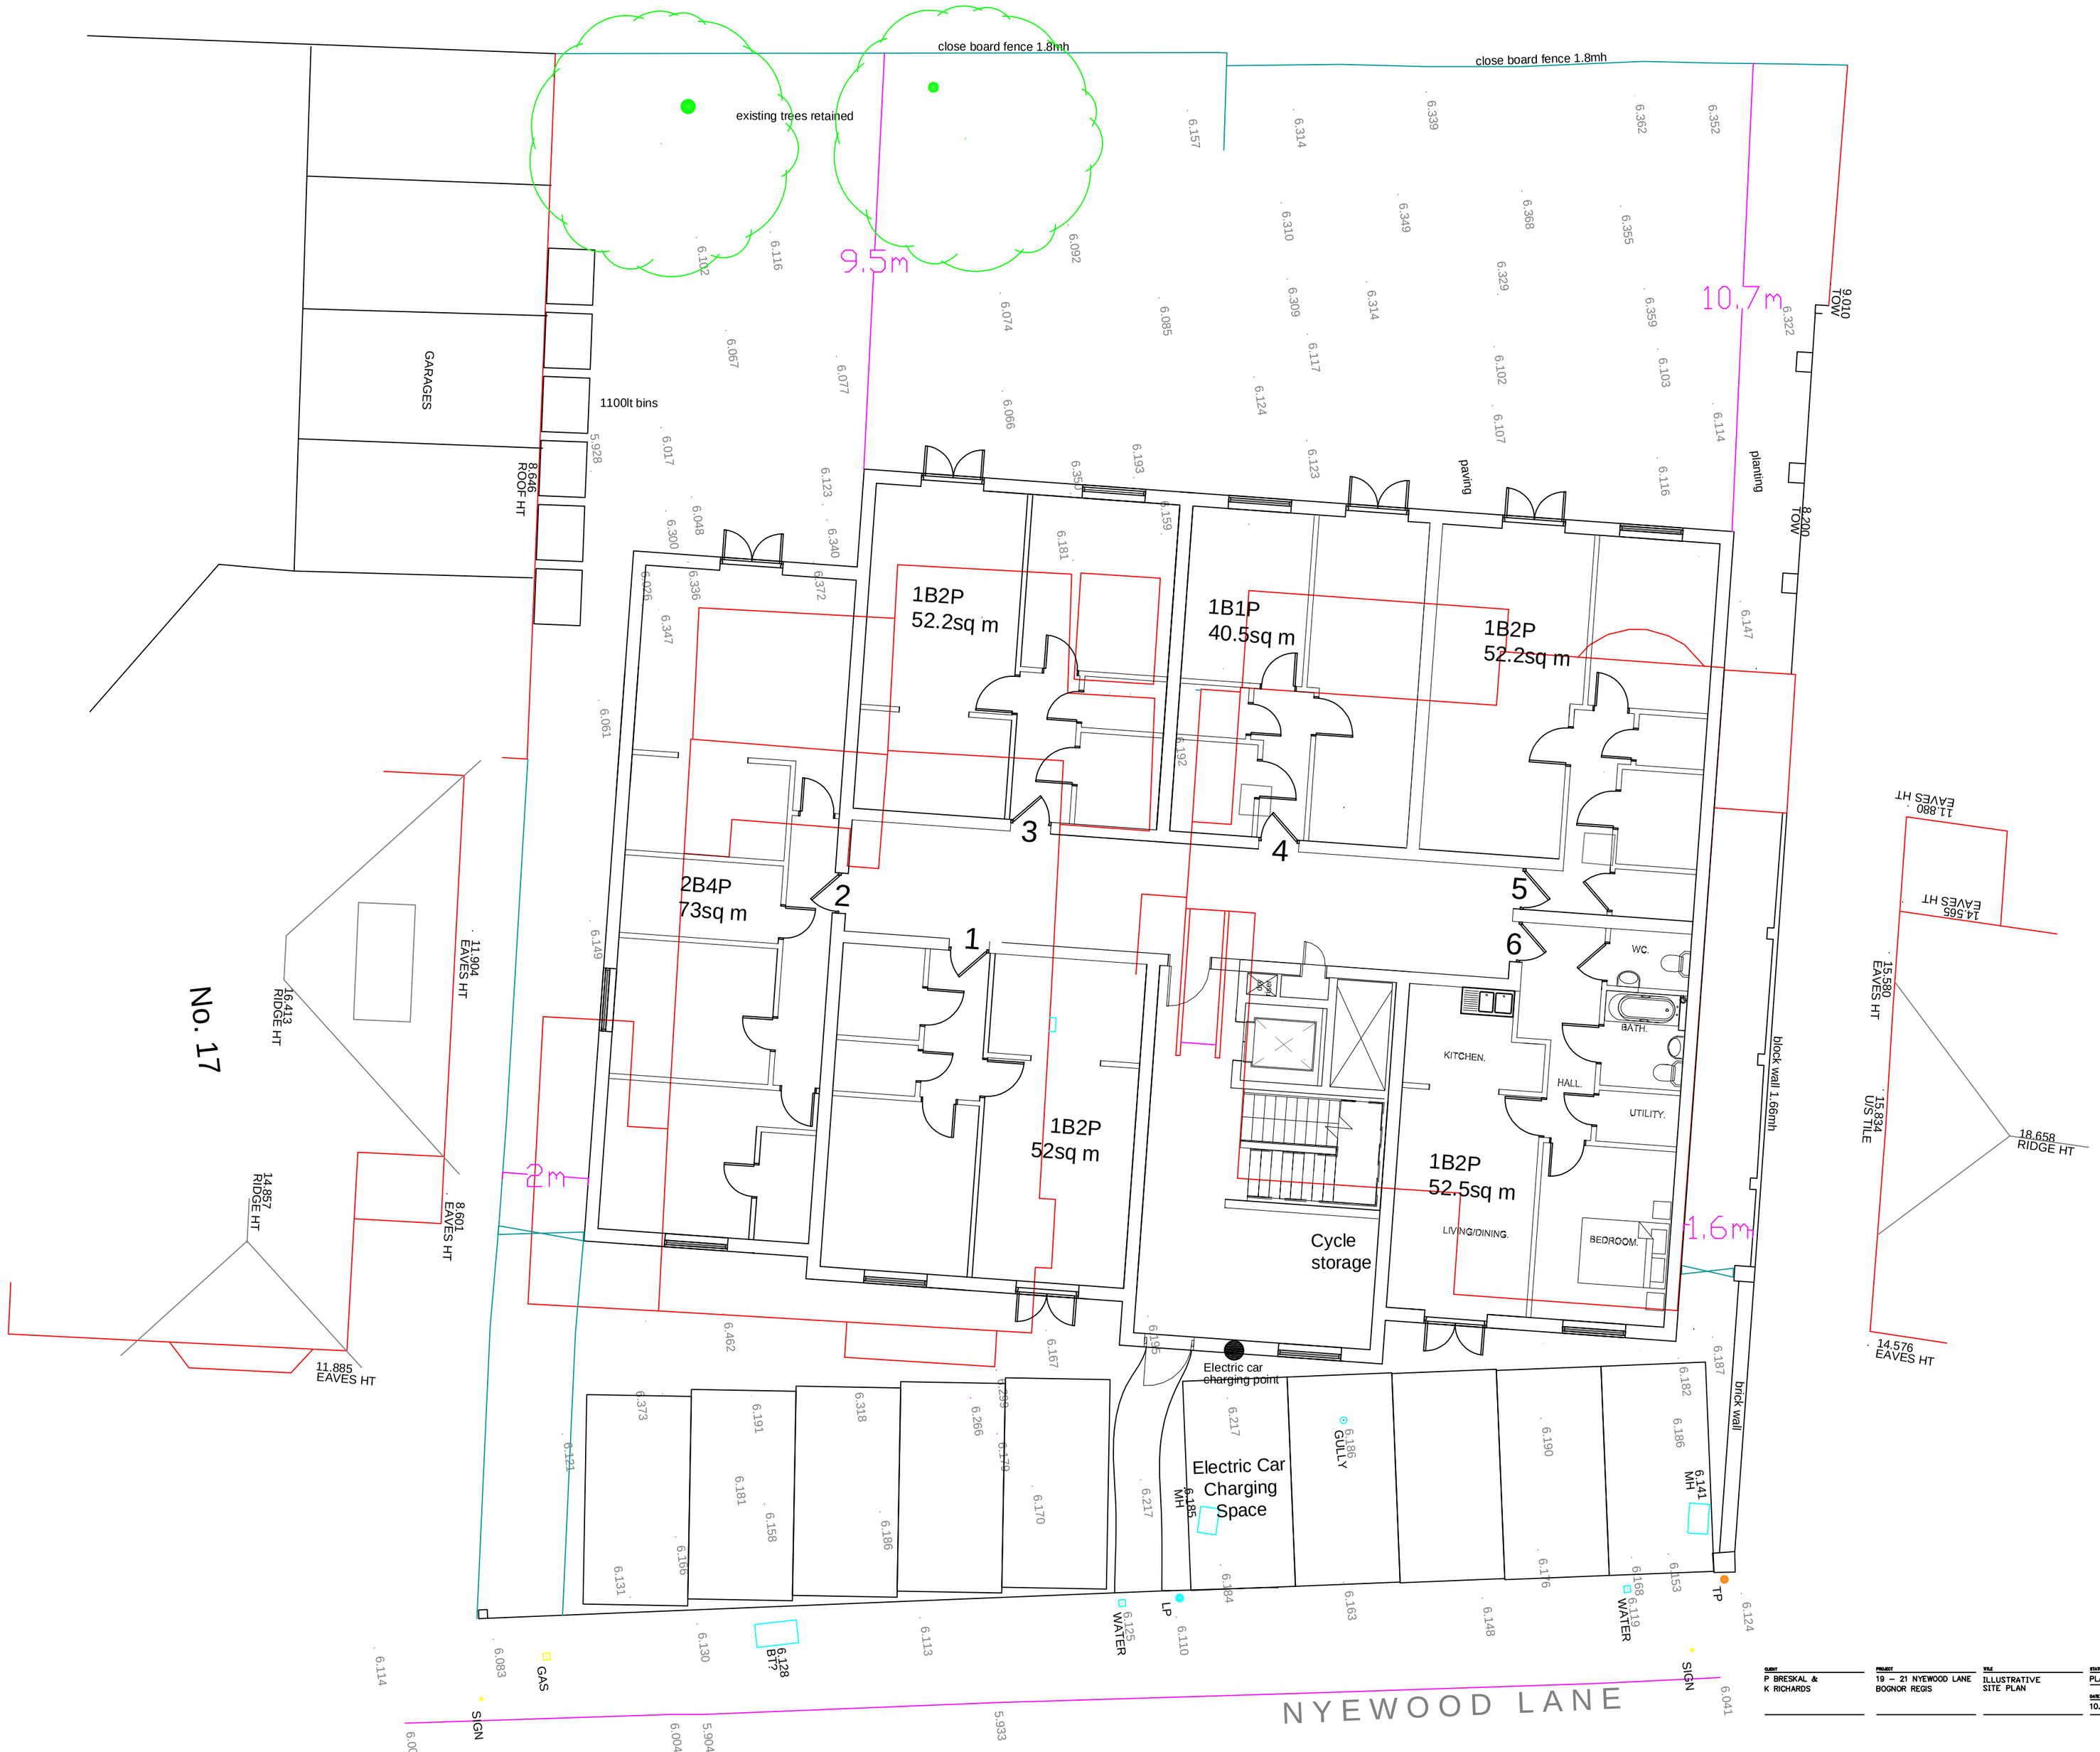

CLIENT	PROJECT	TITLE	STATUS	DRAWN BY	REVIEWED BY
P BRESKAL & K RICHARDS	19 – 21 NYEWOOD LANE BOGNOR REGIS	ILLUSTRATIVE SITE PLAN	PLANNING	SJ	SJ
			DATE 10.09.2019	SCALE 1:100 ● A2	DRAWING NUMBER 5A

STEPHEN JUPP MRTPI
CHARTERED TOWN PLANNER
SALLY FIELD LODGE, ROTTEN ROW
SIDLESHAM, PO20 7QB
Tel 07777 618886
Email: steve@planning-solutions.co.uk
www.planning-solutions.co.uk

ARUN DISTRICT COUNCIL AW/222/19/OUT