


NOTES

ROOF - Interlocking concrete tiles to pitched roof, felted flat roof to open porch.

WALLS - Face brickwork and some plain tile hanging to upper front elevations.


WINDOWS/DOORS - White framed PVC double glazed units.

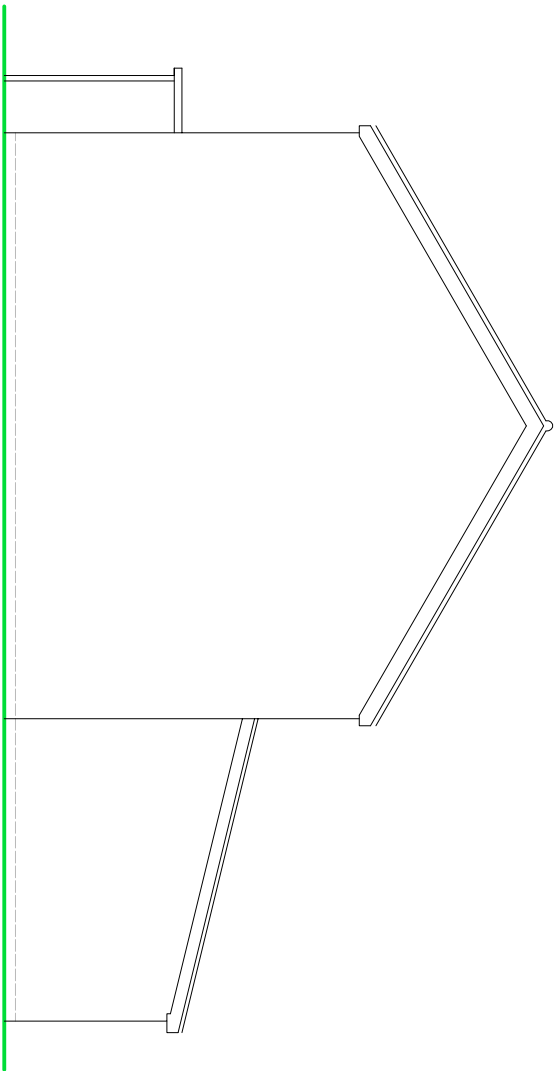

SIDE ELEVATION




FRONT ELEVATION

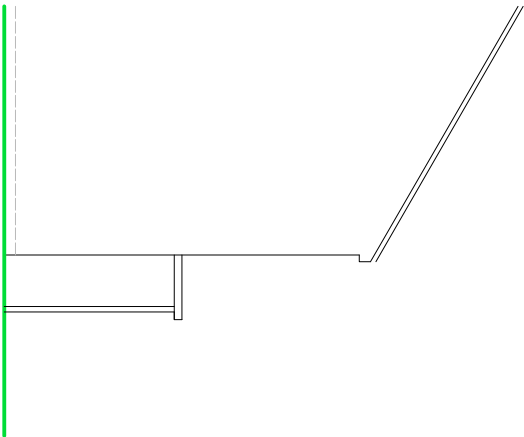

SIDE ELEVATION

SCALE

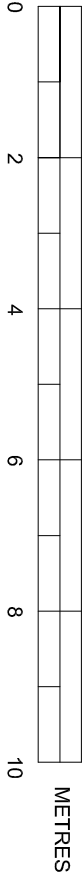

METRES

EXISTING ELEVATIONS

SUSSEX BUILDING CONSULTANCY LIMITED
43 ST PETERS CLOSE, WEST MEADS,
BOGNOR REGIS, WEST SUSSEX.
SCALE - 1/100 REV - DATE - 12/08/2019


partner
LABC
3 NORTHCOTE ROAD
BOGNOR REGIS
PO21 3LZ
TEL - (01243) 881379