


NOTES

ROOF - Grey GRP flat roof covering to porch.

WALLS - Face brickwork to match existing.


WINDOWS/DOORS - White framed PVC double glazed units.

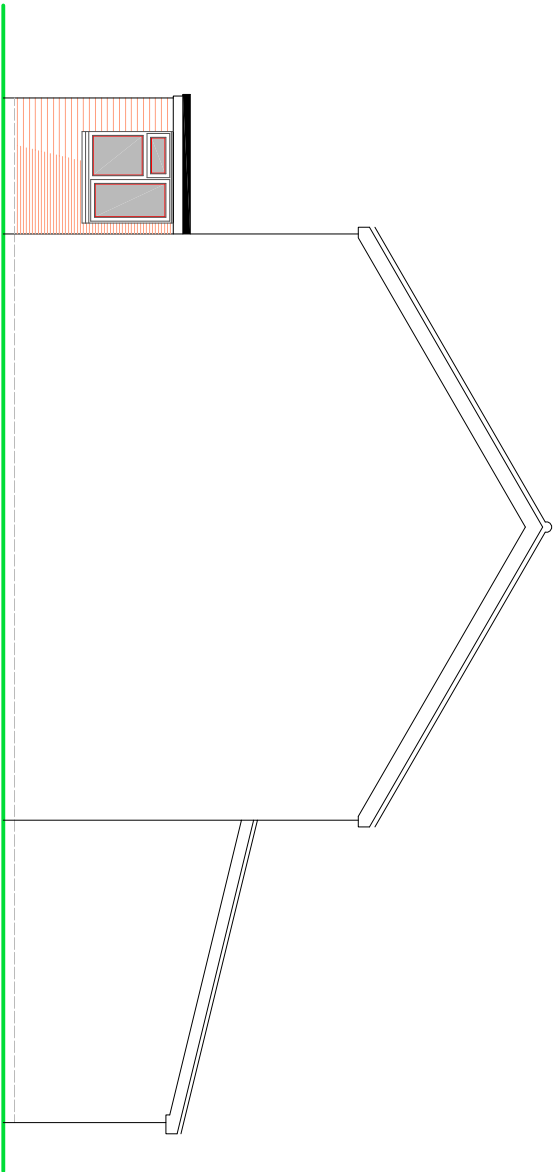


SIDE ELEVATION



FRONT ELEVATION

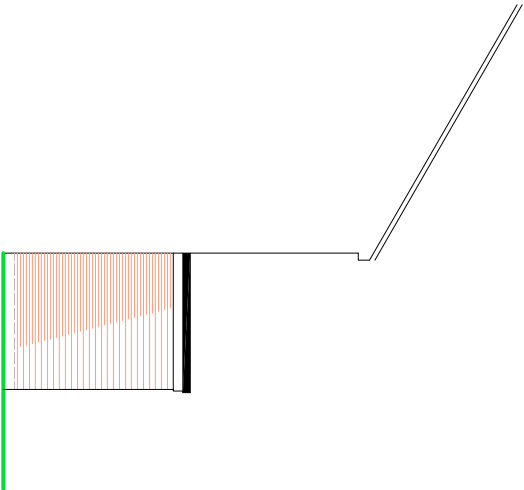

SIDE ELEVATION

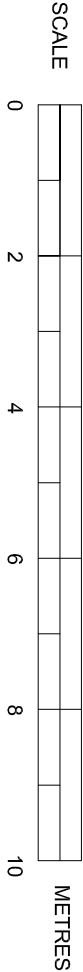

PROPOSED ELEVATIONS

SUSSEX BUILDING CONSULTANCY LIMITED

43 ST PETERS CLOSE, WEST MEADS,
BOGNOR REGIS, WEST SUSSEX.

SCALE - 1/100 REV - DATE - 12/08/2019

LABC partner

3 NORTHGATE ROAD
BOGNOR REGIS
PO21 3JZ
TEL - (01243) 86379