
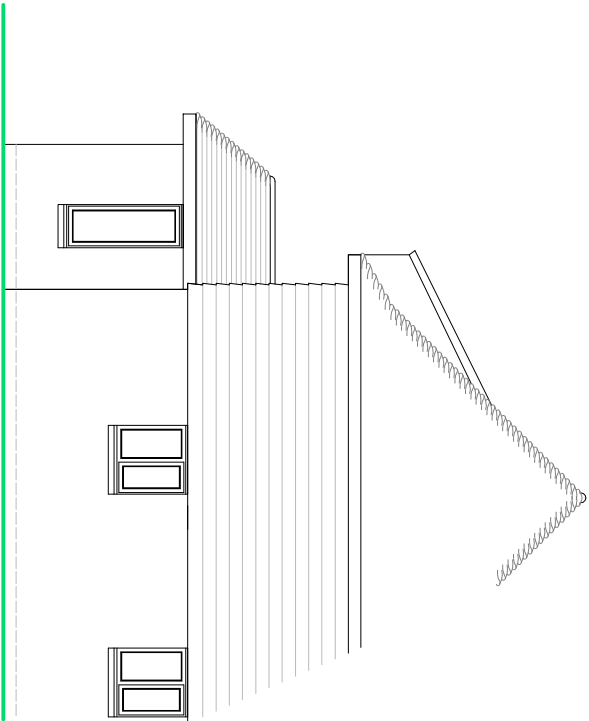


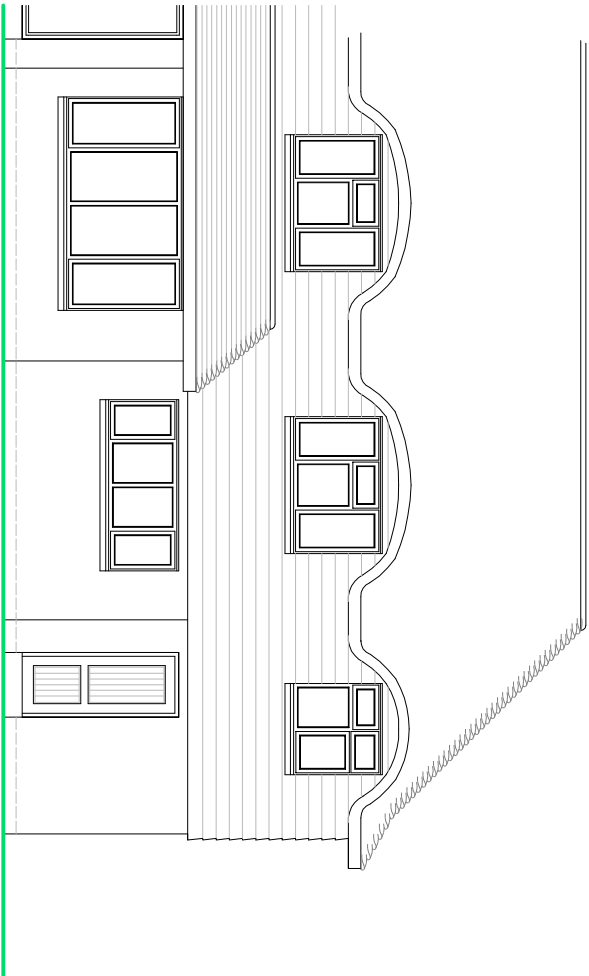

REAR ELEVATION

SIDE ELEVATION

EXISTING ELEVATIONS

NOTES

ROOF - Plain clay tiles to pitched roof.

WALLS - Painted brickwork detail to external walls with stained wooden boarding to upper elevations.

WINDOWS/DOORS - White PVC framed double glazed units.



SUSSEX BUILDING CONSULTANCY LIMITED	
25 THE FAIRWAY, ALDWICK, BOGNOR REGIS, WEST SUSSEX.	
SCALE - 1/100 REV - DATE - 08/06/2021	
	Partner LABC 3 NORTHOLME ROAD BOGNOR REGIS PO21 9LZ TEL: 01243 861379