
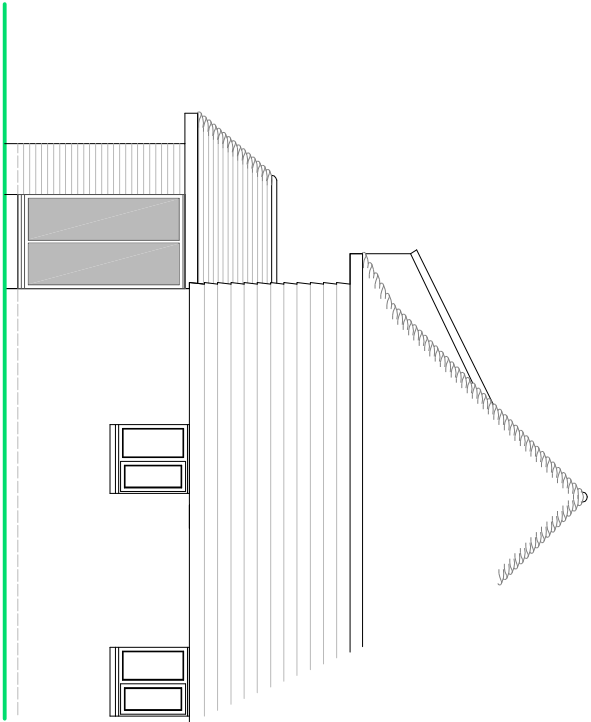


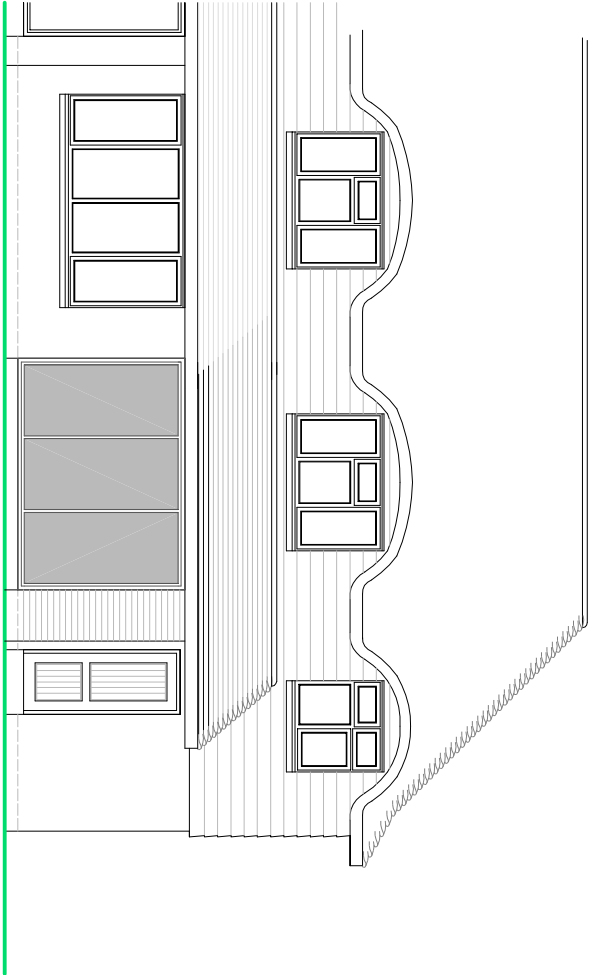


REAR ELEVATION

SIDE ELEVATION

PROPOSED ELEVATIONS

NOTES

- ROOF - Plain clay tiles to pitched roof to match with existing.
- WALLS - Painted brickwork detail to external walls to match existing.
- WINDOWS/DOORS - White PVC framed double glazed units.

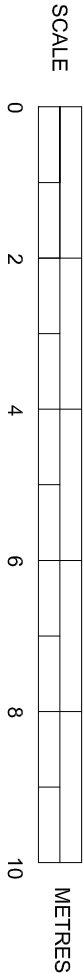

SUSSEX BUILDING CONSULTANCY LIMITED

25 THE FAIRWAY, ALDWICK,
BOGNOR REGIS, WEST SUSSEX.

SCALE - 1/100 REV - B DATE - 28/06/2021



LABC
partner

3 NORTHGATE ROAD
BOGNOR REGIS
PO21 8Z
TEL - (01243) 863739